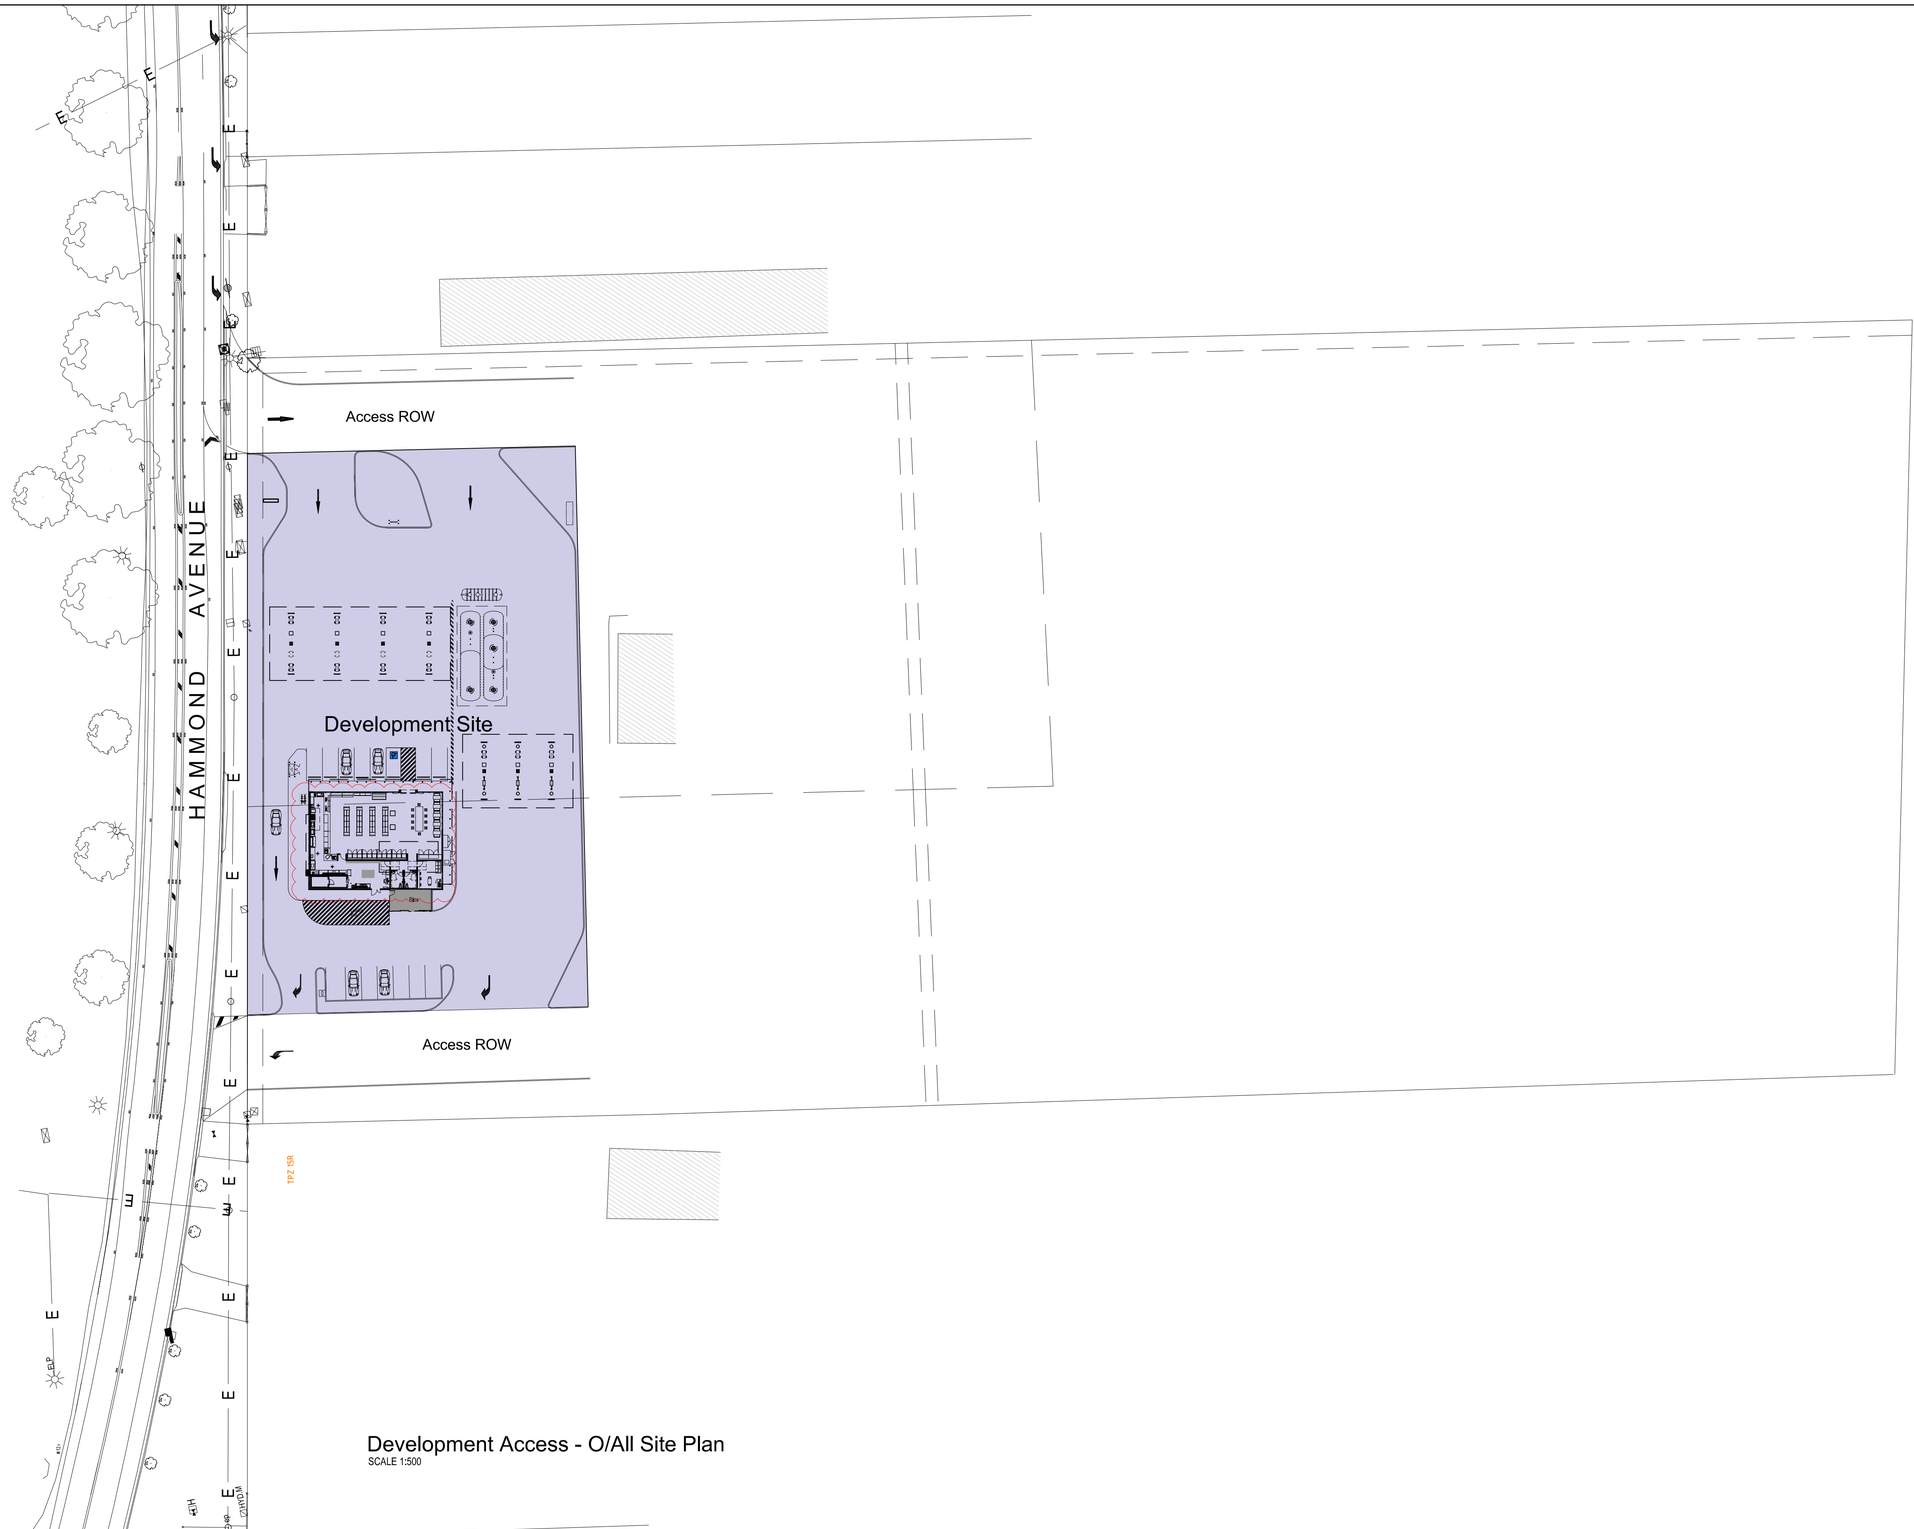

Development Access - O/All Site Plan
SCALE 1:500

revision

No.	REVISION	DATE	APP
1	COUNCIL RFI	4-8-22	ml
2	WESTERN BOUNDARY MOVED 3.8M	29-9-22	ml
3	ROAD ACCESS - BOUNDARIES UPDATED	20-12-22	ml
4	FIT OUT OF SHOP UPDATED	17-7-23	ml

planning issue

ISSUE FOR APPROVAL

DO NOT SCALE THIS DRAWING.
USE WRITTEN DIMENSIONS ONLY.

PROJECT:	new liberty service station
CLIENT:	1L Mitchell Hwy Pty Ltd
ADDRESS:	lots 31&32 hammond ave, wagga wagga

north

MEMBER bdav Building Designers Association Victoria

DIAL 1100 BEFORE YOU DIG

CONTRACTORS USING THIS DRAWING MUST VERIFY ALL INFORMATION HEREIN BEFORE COMMENCING ANY WORKS OR PREPARING SHOP DRAWINGS AND THE USE OF THIS PLAN IS AN ACKNOWLEDGMENT THAT ALL NECESSARY CHECKS HAVE BEEN CARRIED OUT PRIOR ANY COMMENCEMENT OF WORKS. ALL EXISTING CONDITIONS INCLUDING BUT NOT LIMITED TO SITE DETAILS, LEVELS, EXISTING BUILDING STRUCTURES MUST BE CONFIRMED ON SITE FOR ACCURACY. THIS OFFICE MUST BE NOTIFIED IF ANY DISCREPENCIES ARE NOTED. THIS DRWAING IS TO BE USED ONLY FOR THE REASON FOR WHICH IT WAS ISSUED. THIS DRAWING REMAINS THE PROPERTY OF MCL BUILDING DESIGN. THIS DRAWING IS PROTECTED BY COPYRIGHT LAWS AND MUST NOT BE AMENDED WITHOUT OBTAINING WRITTEN CONSENT.

details

DRAWING TITLE:	access plan
DRAWING No:	tp2
REVISION No:	4
DATE OF ISSUE:	JULY 2023
No. IN SET:	2 OF 5
DRAWN:	ml
DESIGN:	ml
SCALE:	as shown
ORIGINAL SHEET SIZE:	A1
PROJECT NUMBER	314 22

MCL BUILDING DESIGN PTY LTD
Address: PO Box 2424
Ringwood North VIC 3134
Telephone: 03 - 884 59011
Email: admin@mclbuildingdesign.com.au

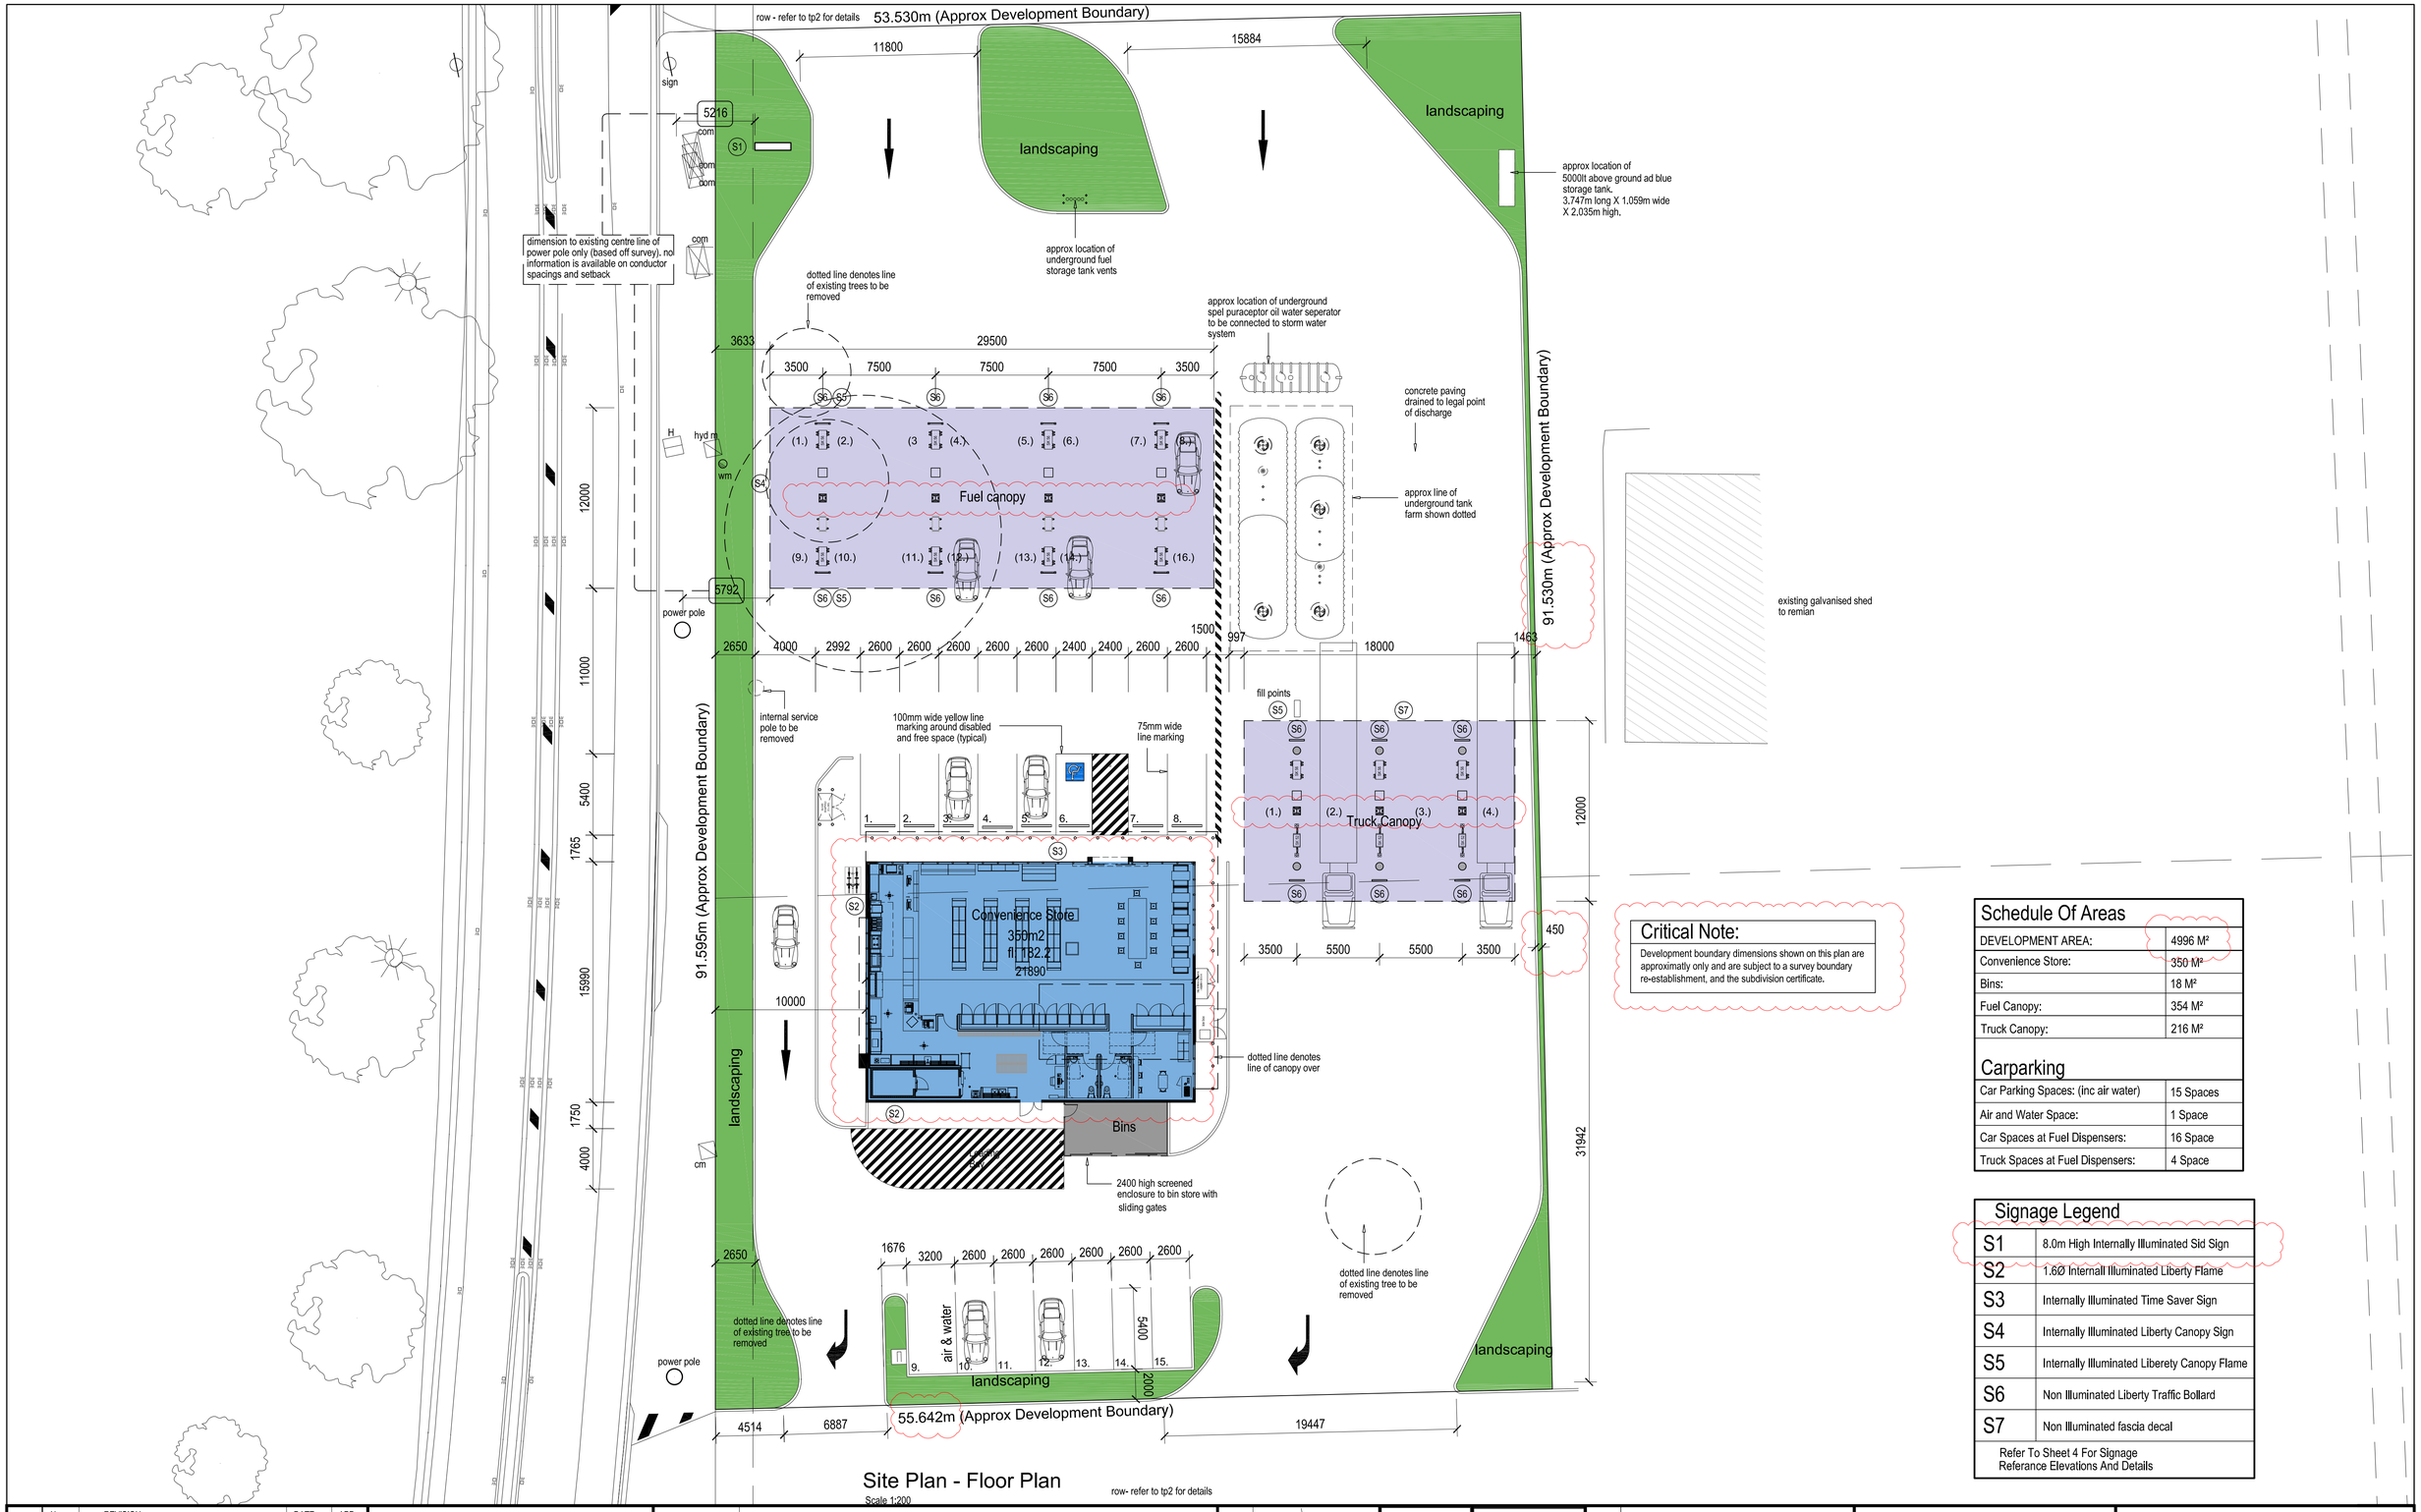

Critical Note:

Development boundary dimensions shown on this plan are approximatly only and are subject to a survey boundary re-establishment, and the subdivision certificate.

Schedule Of Areas

DEVELOPMENT AREA:	4996 M²
Convenience Store:	350 M²
Bins:	18 M²
Fuel Canopy:	354 M²
Truck Canopy:	216 M²

Carparking

Car Parking Spaces: (inc air water)	15 Spaces
Air and Water Space:	1 Space
Car Spaces at Fuel Dispensers:	16 Space
Truck Spaces at Fuel Dispensers:	4 Space

Signage Legend

S1	8.0m High Internally Illuminated Sid Sign
S2	1.6Ø Internall Illuminated Liberty Flame
S3	Internally Illuminated Time Saver Sign
S4	Internally Illuminated Liberty Canopy Sign
S5	Internally Illuminated Liberety Canopy Flame
S6	Non Illuminated Liberty Traffic Bollard
S7	Non Illuminated fascia decal

Refer To Sheet 4 For Signage Referance Elevations And Details

Site Plan - Floor Plan

Scale 1:200

row- refer to tp2 for details

revision

No.	REVISION	DATE	APP
P1	FOR INFORMATION	3-5-22	ml
P2	FOR INFORMATION	9-5-22	ml
P3	FOR INFORMATION	16-5-22	ml
1	FOR COUNCIL SUBMISSION	23-5-22	ml
2	COUNCIL RFI	4-8-22	ml
3	COUNCIL RFI	1-9-22	ml
4	WESTERN BOUNDARY MOVED 3.8M	29-9-22	ml
5	ROAD ACCESS - BOUNDARIES UPDATED	20-12-22	ml
6	FIT OUT OF SHOP UPDATED - S1 HEIGHT UPDATED	17-7-23	ml

planning issue

ISSUE FOR APPROVAL

DO NOT SCALE THIS DRAWING. USE WRITTEN DIMENSIONS ONLY.

PROJECT: new liberty service station

CLIENT: 1L Mitchell Hwy Pty Ltd

ADDRESS: lots 31&32 hammond ave, wagga wagga

north

MEMBER bdcv Building Designers Association Victoria

CONTRACTORS USING THIS DRAWING MUST VERIFY ALL INFORMATION HEREIN BEFORE COMMENCING ANY WORKS OR PREPARING SHOP DRAWINGS AND THE USE OF THIS PLAN IS AN ACKNOWLEDGMENT THAT ALL NECESSARY CHECKS HAVE BEEN CARRIED OUT PRIOR ANY COMMENCEMENT OF WORKS. ALL EXISTING CONDITIONS INCLUDING BUT NOT LIMITED TO SITE DETAILS, LEVELS, EXISTING BUILDING STRUCTURES MUST BE CONFIRMED ON SITE FOR ACCURACY. THIS OFFICE MUST BE NOTIFIED IF ANY DISCREPENCIES ARE NOTED. THIS DRWAING IS TO BE USED ONLY FOR THE REASON FOR WHICH IT WAS ISSUED. THIS DRAWING REMAINS THE PROPERTY OF MCL BUILDING DESIGN. THIS DRAWING IS PROTECTED BY COPYRIGHT LAWS AND MUST NOT BE AMENDED WITHOUT OBTAINING WRITTEN CONSENT.

DIAL 1100 BEFORE YOU DIG

details

DRAWING TITLE: floor plan site plan

DRAWING No:	tp3
REVISION No:	6
DATE OF ISSUE:	JULY 2023
No. IN SET:	3 OF 5
DRAWN:	ml
DESIGN:	ml
SCALE:	as shown
ORIGINAL SHEET SIZE:	A1
PROJECT NUMBER	314 22

MCL BUILDING DESIGN PTY LTD
Address: PO Box 2424 Ringwood North VIC 3134
Telephone: 03 - 884 59011
Email: admin@mclbuildingdesign.com.au

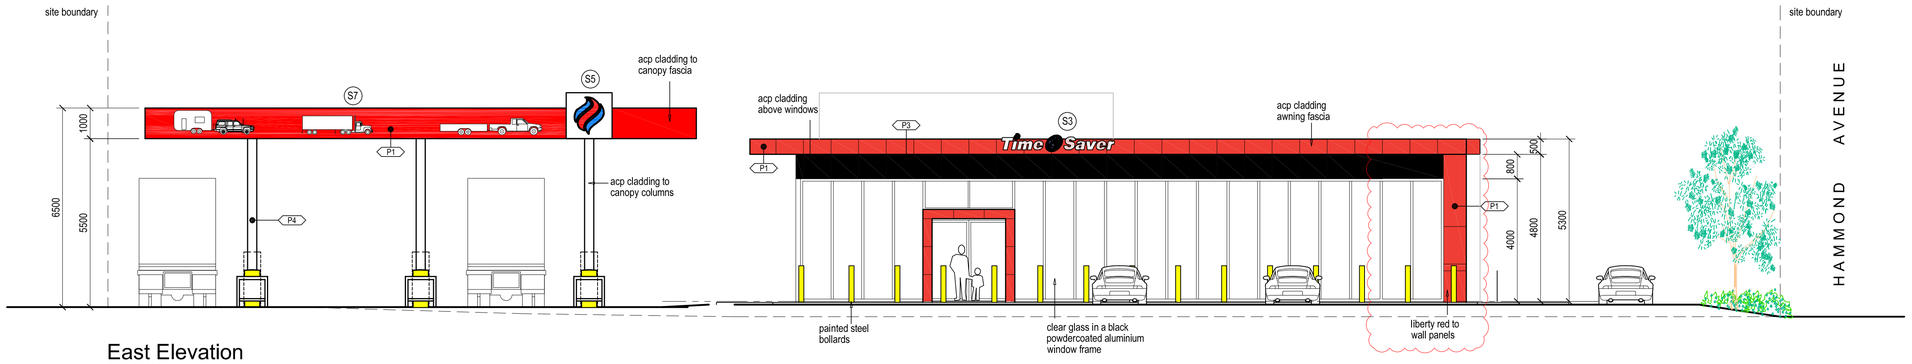

East Elevation
SCALE 1:100

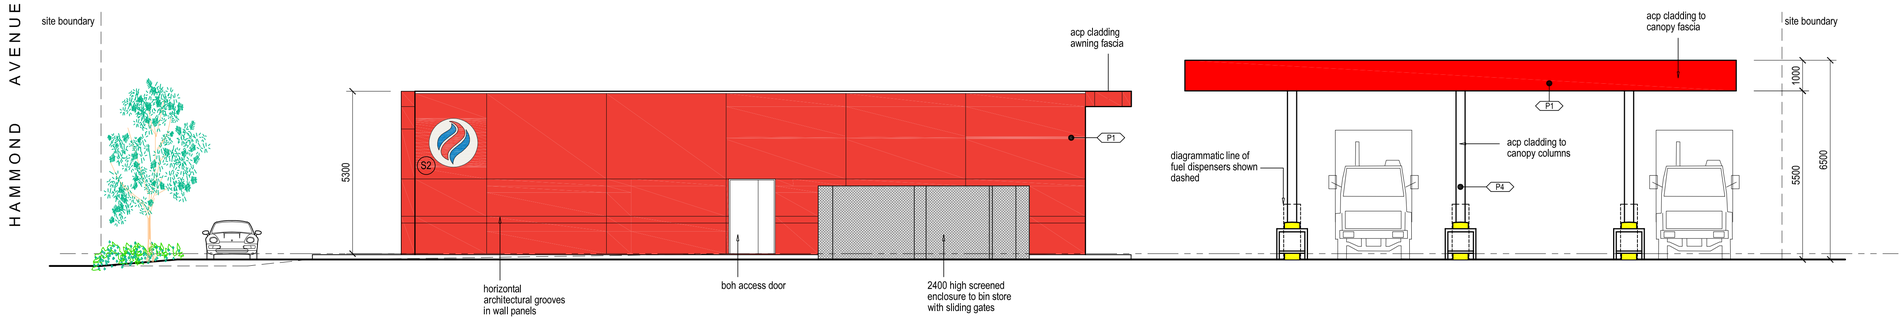

West Elevation
SCALE 1:100

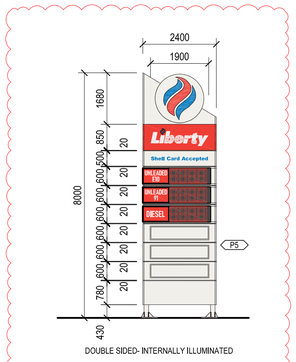

DOUBLE SIDED- INTERNALLY ILLUMINATED

Sign 1 - 8.0m Pylon
SCALE 1:100

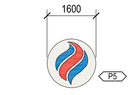

SINGLE SIDED- INTERNALLY ILLUMINATED

Sign 2 - Liberty Flame
SCALE 1:100

SINGLE SIDED- INTERNALLY ILLUMINATED

Sign 3 - Liberty Time Saver
SCALE 1:100

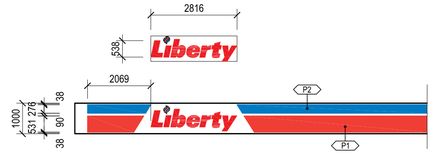

SINGLE SIDED- INTERNALLY ILLUMINATED

Sign 4 - Liberty Canopy Sign
SCALE 1:100

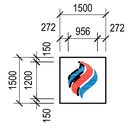

SINGLE SIDED- INTERNALLY ILLUMINATED

Sign 5 - Liberty Canopy Flame
SCALE 1:100

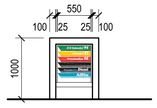

SINGLE SIDED- NON ILLUMINATED

Sign 6 - Liberty Traffic Bollard
SCALE: NTS

Sign 7 - Liberty Truck Canopy
SCALE: NTS

PAINT FINISHES SCHEDULE

CODE	FINISH SPECIFICATION
P1	LIBERTY RED PANTONE RED
P2	LIBERTY BLUE PANTONE BLUE
P3	LIBERTY BLACK PANTONE BLACK
P4	LIBERTY WHITE PANTONE WHITE
P5	LIBERTY GREY PANTONE GREY

revision

No.	REVISION	DATE	APP
P1	FOR INFORMATION	3-5-22	ml
P2	FOR INFORMATION	9-5-22	ml
P3	FOR INFORMATION	16-5-22	ml
1	FOR COUNCIL SUBMISSION	23-5-22	ml
2	COUNCIL RFI	4-8-22	ml
3	EXTRA WINDOW ADDED - S1 HEIGHT UPDATED	17-7-23	ml

planning issue

ISSUE FOR APPROVAL

DO NOT SCALE THIS DRAWING.
USE WRITTEN DIMENSIONS ONLY.

PROJECT:	new liberty service station
CLIENT:	1L Mitchell Hwy Pty Ltd
ADDRESS:	lots 31&32 hammond ave, wagga wagga

CONTRACTORS USING THIS DRAWING MUST VERIFY ALL INFORMATION HEREIN BEFORE COMMENCING ANY WORKS OR PREPARING SHOP DRAWINGS AND THE USE OF THIS PLAN IS AN ACKNOWLEDGMENT THAT ALL NECESSARY CHECKS HAVE BEEN CARRIED OUT PRIOR ANY COMMENCEMENT OF WORKS. ALL EXISTING CONDITIONS INCLUDING BUT NOT LIMITED TO SITE DETAILS, LEVELS, EXISTING BUILDING STRUCTURES MUST BE CONFIRMED ON SITE FOR ACCURACY. THIS OFFICE MUST BE NOTIFIED IF ANY DISCREPENCIES ARE NOTED. THIS DRWAING IS TO BE USED ONLY FOR THE REASON FOR WHICH IT WAS ISSUED. THIS DRAWING REMAINS THE PROPERTY OF MCL BUILDING DESIGN. THIS DRAWING IS PROTECTED BY COPYRIGHT LAWS AND MUST NOT BE AMENDED WITHOUT OBTAINING WRITTEN CONSENT.

MEMBER bdav Building Designers Association Victoria

DIAL 1100 BEFORE YOU DIG

details

DRAWING TITLE:
building elevations
signage elevations

DRAWING No:	tp4		
REVISION No:	3		
DATE OF ISSUE:	JULY 2023		
No. IN SET:	4 OF 5		
DRAWN:	ml	DESIGN:	ml
SCALE:	as shown	ORIGINAL SHEET SIZE:	A1
PROJECT NUMBER	314 22		

MCL BUILDING DESIGN PTY LTD
Address: PO Box 2424 Ringwood North VIC 3134
Telephone: 03 - 884 59011
Email: admin@mclbuildingdesign.com.au

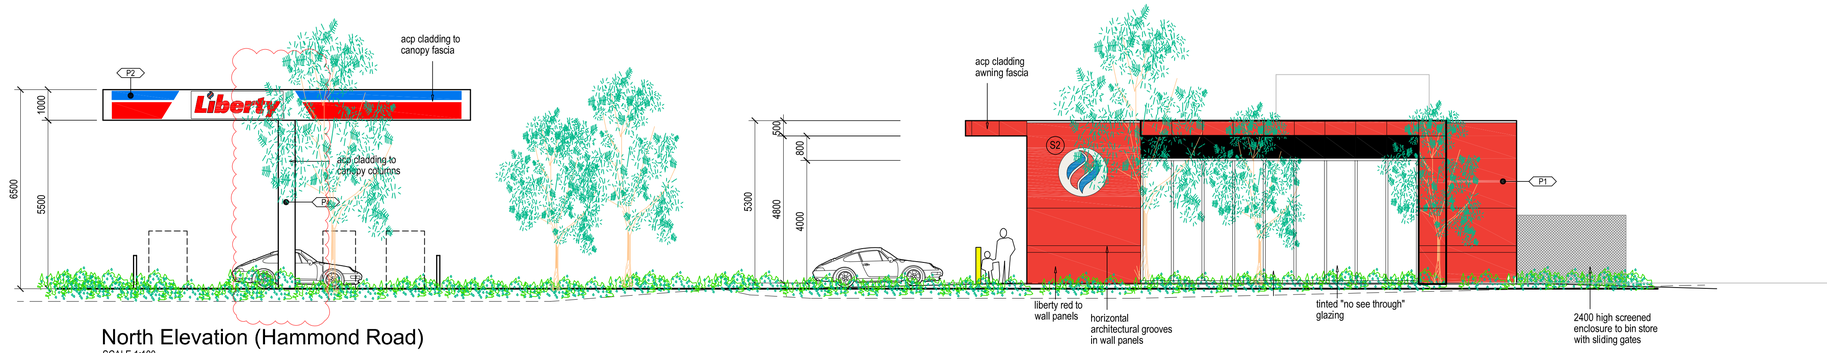

North Elevation (Hammond Road)
SCALE 1:100

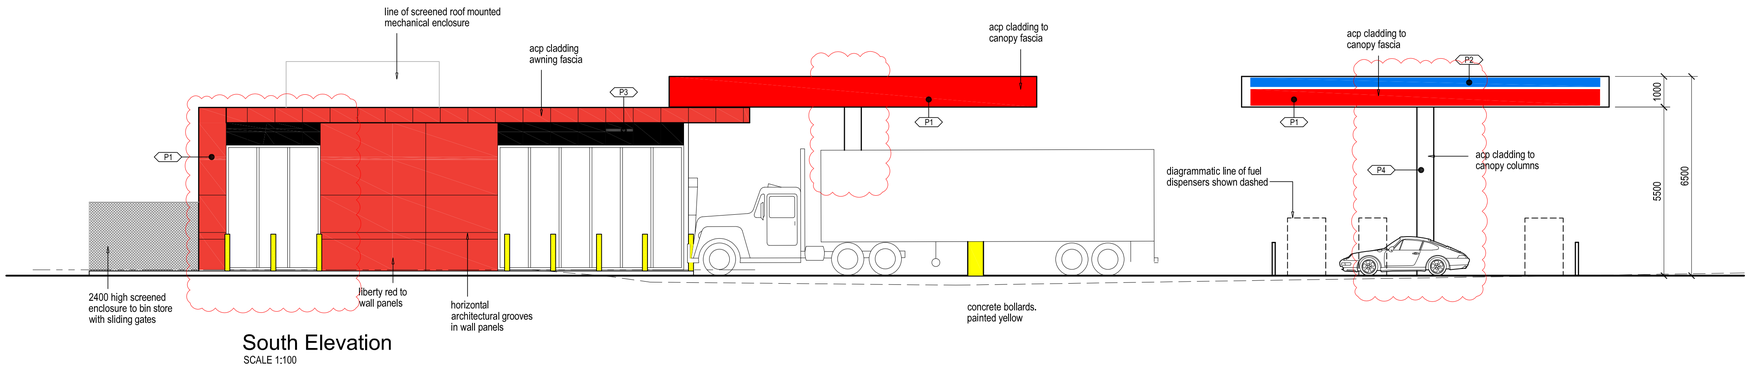

South Elevation
SCALE 1:100

PAINT FINISHES SCHEDULE

CODE	FINISH SPECIFICATION
P1	LIBERTY RED PANTONE RED
P2	LIBERTY BLUE PANTONE BLUE
P3	LIBERTY BLACK PANTONE BLACK
P4	LIBERTY WHITE PANTONE WHITE
P5	LIBERTY GREY PANTONE GREY

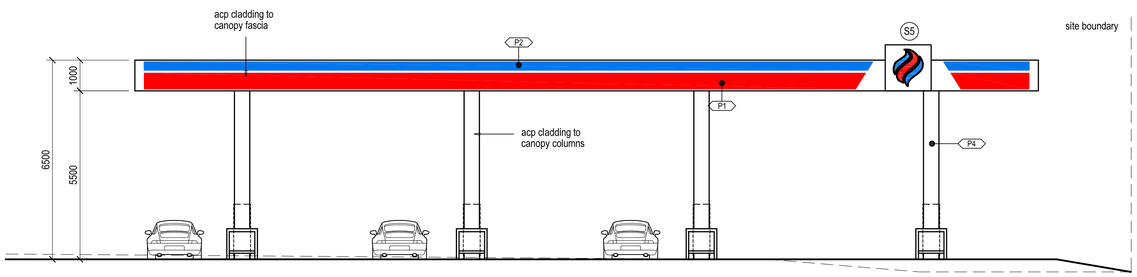

East Elevation - (Fuel Canopy)
SCALE 1:100

HAMMOND AVENUE

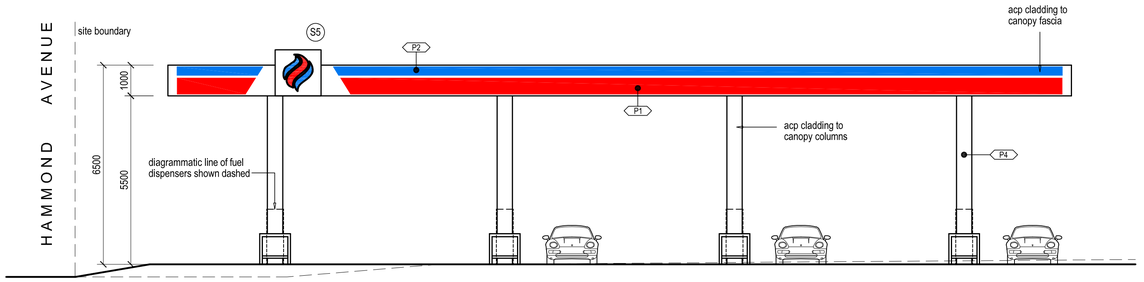

West Elevation - (Fuel Canopy)
SCALE 1:100

revision

No.	REVISION	DATE	APP
P1	FOR INFORMATION	3-5-22	ml
P2	FOR INFORMATION	9-5-22	ml
P3	FOR INFORMATION	16-5-22	ml
1	FOR COUNCIL SUBMISSION	23-5-22	ml
2	COUNCIL RFI	4-8-22	ml
3	WINDOWS ADJUISTED TO MATCH NEW FLOOR LAYOUT	17-7-23	ml

planning issue

ISSUE FOR APPROVAL

DO NOT SCALE THIS DRAWING.
USE WRITTEN DIMENSIONS ONLY.

PROJECT:	new liberty service station
CLIENT:	1L Mitchell Hwy Pty Ltd
ADDRESS:	lots 31&32 hammond ave, wagga wagga

CONTRACTORS USING THIS DRAWING MUST VERIFY ALL INFORMATION HEREIN BEFORE COMMENCING ANY WORKS OR PREPARING SHOP DRAWINGS AND THE USE OF THIS PLAN IS AN ACKNOWLEDGMENT THAT ALL NECESSARY CHECKS HAVE BEEN CARRIED OUT PRIOR ANY COMMENCEMENT OF WORKS. ALL EXISTING CONDITIONS INCLUDING BUT NOT LIMITED TO SITE DETAILS, LEVELS, EXISTING BUILDING STRUCTURES MUST BE CONFIRMED ON SITE FOR ACCURACY. THIS OFFICE MUST BE NOTIFIED IF ANY DISCREPENCIES ARE NOTED. THIS DRWAING IS TO BE USED ONLY FOR THE REASON FOR WHICH IT WAS ISSUED. THIS DRAWING REMAINS THE PROPERTY OF MCL BUILDING DESIGN. THIS DRAWING IS PROTECTED BY COPYRIGHT LAWS AND MUST NOT BE AMENDED WITHOUT OBTAINING WRITTEN CONSENT.

MEMBER bdav Building Designers Association Victoria

DIAL 1100 BEFORE YOU DIG

details

DRAWING TITLE: building elevations sheet 2

DRAWING No:	tp5
REVISION No:	3

DATE OF ISSUE:	JULY 2023		
No. IN SET:	5 OF 5		
DRAWN:	ml	DESIGN:	ml
SCALE:	as shown	ORIGINAL SHEET SIZE:	A1
PROJECT NUMBER	314 22		

MCL BUILDING DESIGN PTY LTD
Address: PO Box 2424 Ringwood North VIC 3134
Telephone: 03 - 884 59011
Email: admin@mclbuildingdesign.com.au

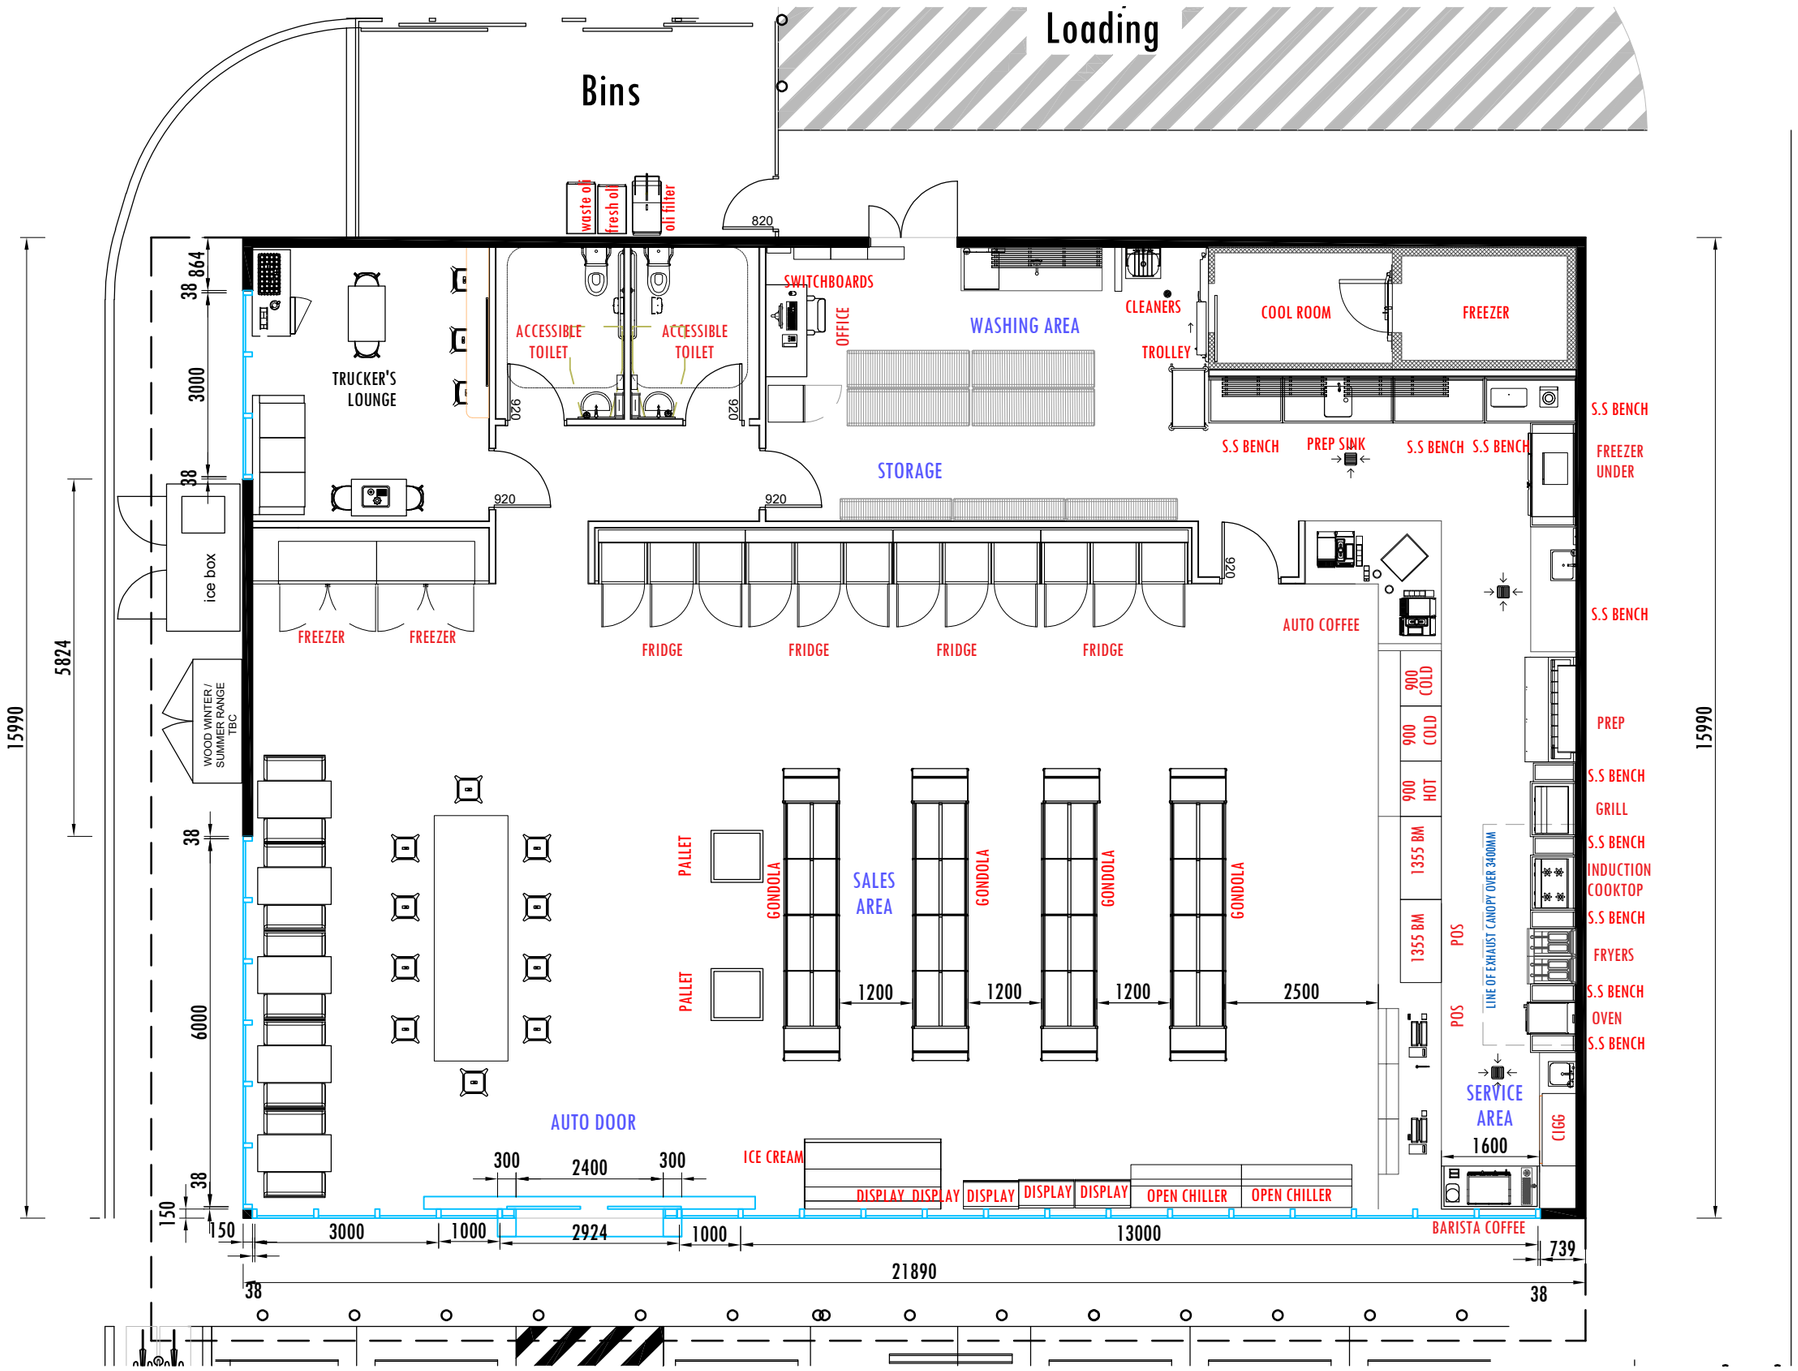

1 STORE LAYOUT PLAN

SCALE 1:100

REV	BY	AMENDMENT	DATE
A	NARA	ISSUED FOR INFORMATION	19/05/2022
B	MK	STORE AMENDED	11/07/2022
C	MK	EQUIPMENT AMENDED	28/03/2023
D	MK	BOH AMENDED	04/05/2023
E	MK	GLASS SETOUT AMENDED	13/06/2023

DRAWING PRODUCED ON CAD SYSTEM.
NOTED DIMENSIONS SHALL BE TAKEN IN PREFERENCE TO SCALING.
DO NOT SCALE OR AMEND BY HAND.
VERIFY ALL DIMENSIONS ON SITE PRIOR TO CONSTRUCTION OR QUOTE.
UPON RECEIPT OF UPDATED PLANS, DISCARD PREVIOUS VERSIONS.

CONFIDENTIAL & SUBJECT TO COPYRIGHT
THIS DRAWING IS NOT TO BE USED OR REPRODUCED IN ANY FORM, IN WHOLE OR IN PART, WITHOUT SPECIFIC WRITTEN AUTHORITY FROM LIBERTY OIL CONVENIENCE PTY LTD. COPYRIGHT ALL RIGHTS RESERVED.

DRAWN: NARA	CHECKED: MK	APPROVED: RP	
SCALE: 1:100	DATE: 28/06/2023		

PROJECT ADDRESS:
HAMMOND AVE. WAGGA WAGGA

DRAWING NAME:
PROPOSE INTERNAL LAYOUT PLAN

DRAWING No:	REVISION No:
A200	E

Liberty Convenience
LIBERTY OIL CONVENIENCE PTY LTD
381 Tooronga Road Hawthorn East VIC 3123
Ph: 03 8530 3500 www.libertyoil.com.au

DRAWING PATH:
j:\architectural drawing\sites\wagga wagga\!revit, cad ,working drawings\cad\wagga wagga internal layout plan_rev e.dwg

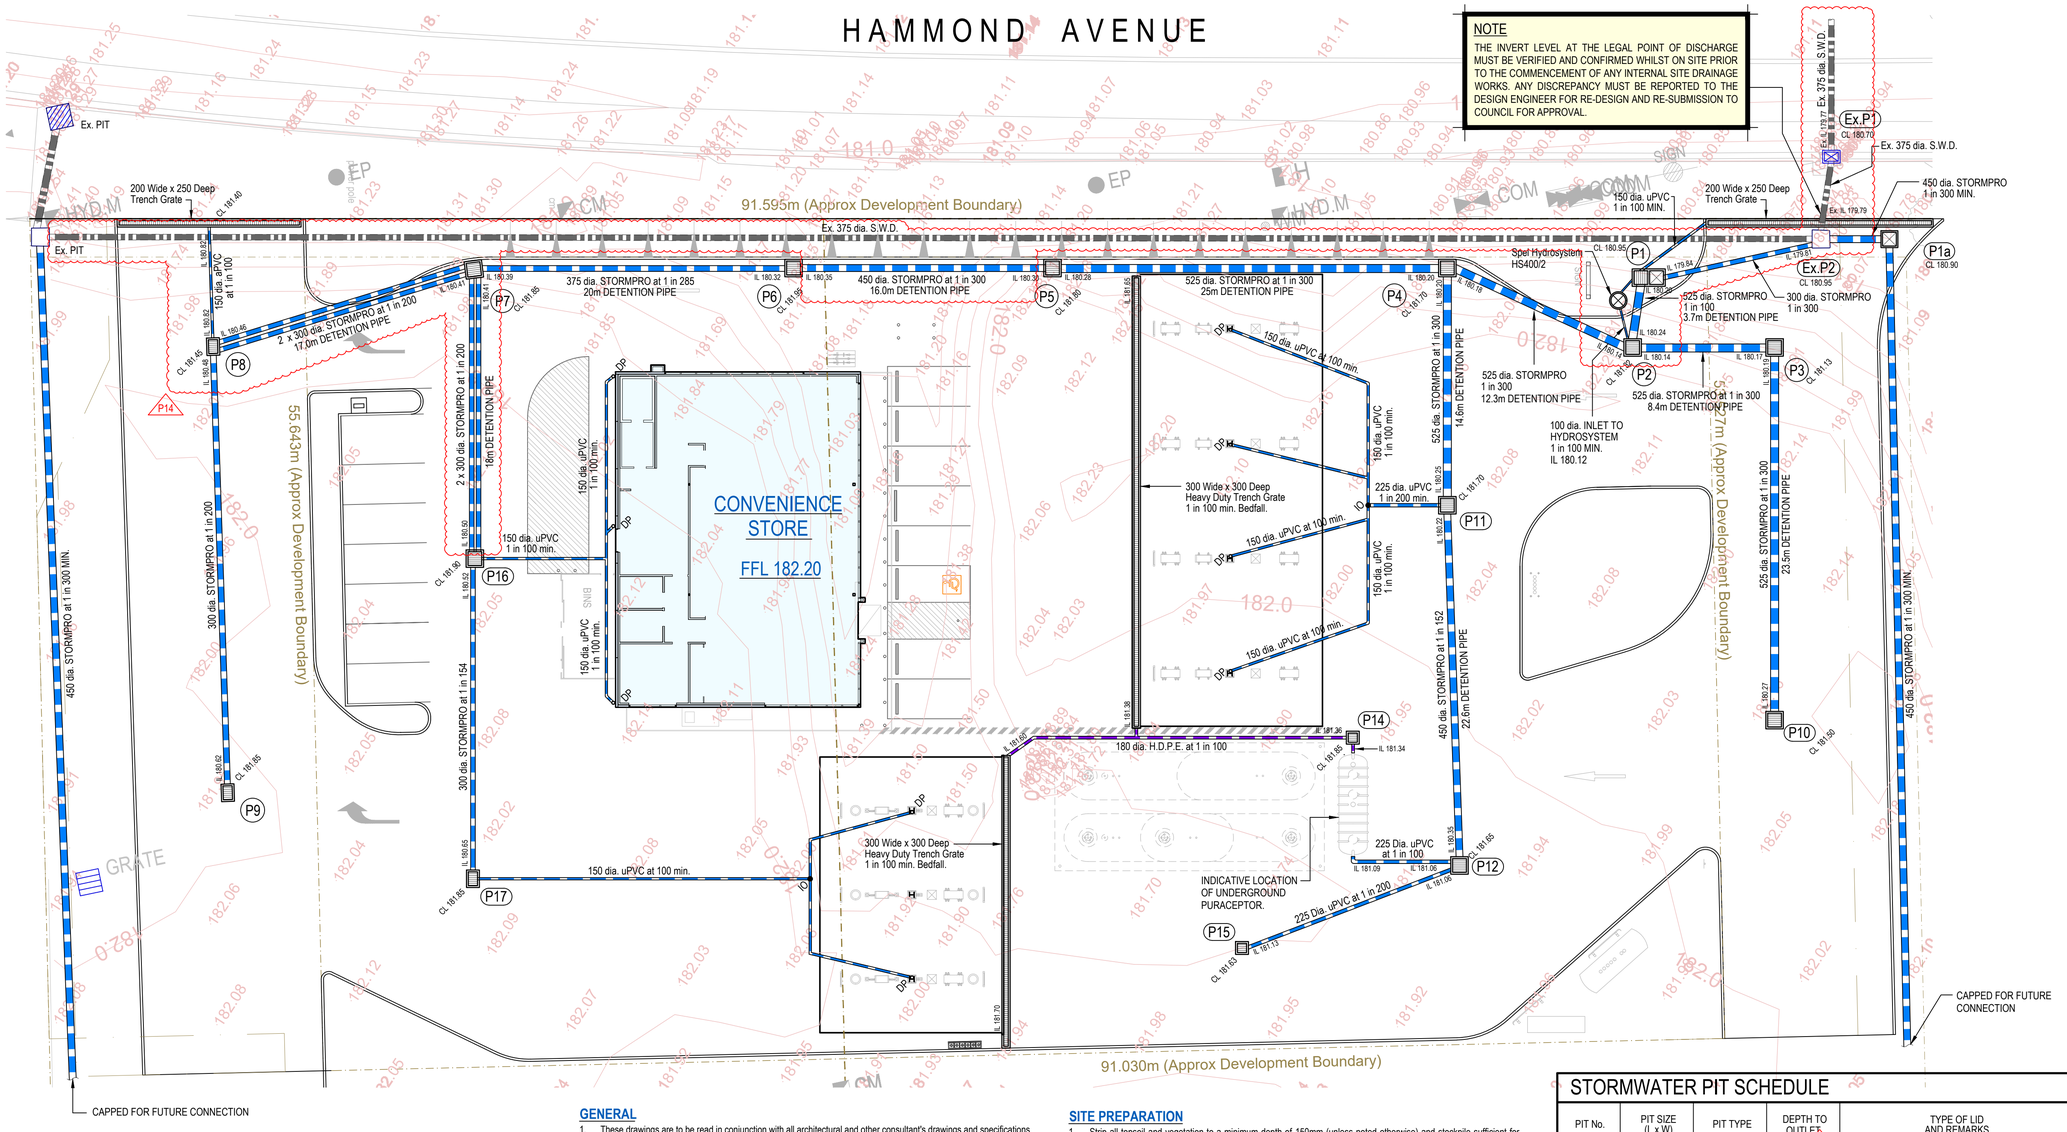

STORMWATER DRAINAGE PLAN

SCALE 1:200

STRUCTURAL SLAB
REFER STRUCTURAL DRAWINGS.

NOTE
BUILDER TO SEEK BUILD OVER EASEMENT APPROVAL FROM RELEVANT AUTHORITY.

NOTE
BUILDER TO CONFIRM ALL SURFACE AND INVERT LEVELS ON SITE PRIOR TO CONSTRUCTION.

NOTE
CIVIL DESIGN MAY CHANGE SUBJECT TO COUNCIL REVIEW / APPROVAL AND CO-ORDINATION WITH CONSULTANT TEAM.

NOTE
LEVELS AT CARRIAGEWAY EASEMENTS ARE TO BE CONFIRMED AND DESIGN IS TO BE CO-ORDINATED WITH TRAFFIC CONSULTANT.

NOTE
CONNECT DOWNPIPES TO CLOSEST STORMWATER PIPE / PIT. DOWNPIPES LOCATIONS ARE TO BE CONFIRMED.

NOTE
BEWARE OF UNDERGROUND SERVICES. ALL THE EXISTING SERVICES ARE NOT SHOWN ON THE PLAN. BUILDER TO ENSURE CLEARANCES FROM THE SERVICES.

GENERAL

1. These drawings are to be read in conjunction with all architectural and other consultant's drawings and specifications and with such other written instructions as may be issued during the course of the contract. Any discrepancy shall be referred to the engineer for decision prior to the commencement of works.
2. All materials and workmanship are to be in accordance with the relevant SAA Codes and project specification.
3. Dimensions shall not be obtained by scaling the Civil Drawings.
4. Substitutes will not be permitted without the written approval of the engineer.
5. The contractor is responsible for maintaining the site in a stable condition at all times during construction.
6. All dimensions shown are in millimetres (unless noted otherwise).
7. The presence of existing or any future services on/or adjacent to this site shall be brought to the Project Manager's attention prior to the commencement of works.

CIVIL WORKS

1. All levels shown are to Australian Heights Datum (unless noted otherwise). The contractor shall confirm (on site) all existing and proposed levels shown on this drawing prior to the commencement of works. Any discrepancy shall be reported to the Engineer prior to proceeding with further work.
2. All work shall be carried out in accordance with all relevant local authorities requirements.
3. Work is to comply with all occupational health and safety regulations. Builder is to provide a health and safety management plan prior to the commencement of any work. Plan is to include protection of public, safety of workmen, scaffold and handrail and walkway requirements, excavation and shoring, lifting procedures, etc.
4. Complete accuracy of the attached Civil plan cannot be guaranteed. All details MUST be verified on site and any variations reported to this office prior to proceeding. No liability will be accepted by BDD Engineering Consultants for any site specific discrepancies.

STORMWATER DRAINAGE

1. All stormwater drainage construction shall be carried out in accordance with the drawings and the relevant local authorities requirements.
2. Where sizes or levels are denoted C.O.S. they are approximate only and shall be checked on site prior to the commencement of any work or ordering of materials.
3. All downpipe connections are as per drawings laid at 1 in 100 minimum (unless noted otherwise). Refer to Architect's drawings for downpipe locations and sizing.
4. All stormwater drains 225 diameter or larger shall be class 2 Reinforced Concrete Pipe rubber ring jointed spigot and faucet.
5. R.L. 0.00 means the level:
   (a) for side entry pit - top of kerb at centre of pit.
   (b) for other pits - centre of top of pit (the cover otherwise to match grade of surface in which located.)
6. All pit covers to be installed in compatible frames strictly in accordance with the manufacturer's specifications.
7. Provide 20mm diameter galvanized mild steel step irons in all pits greater than 900mm deep. Set into walls at 300 max. centres.
8. All seepage drains to be 90mm diameter slotted P.V.C. laid at 1 in 100 min.
9. Invert of seepage drain at pit to be 450mm below cover level or overt of outlet pipe, whichever is higher (unless noted otherwise).
10. Provide inspection opening at base of all downpipes.

SITE PREPARATION

1. Strip all topsoil and vegetation to a minimum depth of 150mm (unless noted otherwise) and stockpile sufficient for future landscape purposes. Remainder to be removed offsite to legal disposal and/or as directed by the Project Manager.
2. After stripping and grading to the required levels, compact existing ground to 98% maximum dry density. All soft spots shall be removed, backfilled and compacted as directed by the Engineer.
3. All fill material shall be non-enpansive, granular material placed in 150mm maximum layers and compacted to 98% maximum dry density (unless noted otherwise).
4. All soil densities referred to above shall be determined in accordance with the standard compaction test (as 1289 e.1.1).

SLAB ON GROUND

1. All concrete materials and workmanship shall be in accordance with AS 3600 and all codes referred to therein.
2. Strip all organic material and top soil and other rubbish.
3. After proof rolling the prepared subgrade to achieve 98% compaction, excavate any soft spots or tree roots and backfill with approved granular material (e.g. crushed rock). lay fill down in 150mm thick layers and compact to 98% standard compaction.
4. Lay fill material as required to obtain floor level. Fill is to be an approved granular material laid down in 150mm thick layers and compacted to 98% standard compaction as specified in note 7.
5. Wet cure concrete for 7 days after pouring.
6. Grade surrounding ground away from slab edge. No trees are to be planted closer to the slab edge that their height when fully grown.
7. Unless specified as "suspended" filling under all concrete slabs on ground shall be as follows:
   The 50mm immediately below the slab shall be an approved sand with a maximum particle size of 1.0mm, or crushed rock, thoroughly compacted. Below this, where required to build up to correct level, or to replace subgrade, the fill shall be an approved gravel, fine crushed rock, and site derived or other imported material. All materials are to be placed and compacted in 150mm thick layers to 98% standard compaction. Compaction is to be carried out at optimum moisture content. Geotechnical testing of compaction is to be undertaken.

BEFORE YOU DIG
www.byda.com.au

STORMWATER PIT SCHEDULE

PIT No.	PIT SIZE (L x W)	PIT TYPE	DEPTH TO OUTLET (P14)	TYPE OF LID AND REMARKS
Ex.P1	Existing	S.E.P.	930	Existing side entry pit
Ex.P2	Existing	Grated	1160	Existing pit
P1a	900 x 900	Junction	1432	Class D Concrete with Step Irons
P1	900 x 1800	Orifice	1110	Class D Half Grated / Concrete with Step Irons
P2	900 x 900	Grated	1200	Class D Grated with Step Irons
P3	900 x 900	Grated	960	Class D Grated with Step Irons
P4	900 x 900	Grated	1520	Class D Grated with Stormsac & Step Irons
P5	900 x 900	Grated	1520	Class D Grated with Stormsac & Step Irons
P6	900 x 900	Grated	1600	Class D Grated with Stormsac & Step Irons
P7	900 x 900	Grated	1460	Class D Grated with Stormsac & Step Irons
P8	900 x 600	Grated	990	Class D Grated with Step Irons
P9	900 x 600	Grated	1230 (P14)	Class D Grated with Step Irons
P10	900 x 900	Grated	1230	Class D Grated with Step Irons
P11	900 x 900	Grated	1450	Class D Grated with Stormsac & Step Irons
P12	900 x 900	Grated	1300	Class D Grated with Stormsac & Step Irons
P13	DELETED			
P14	600 x 600	Grated	510	Class D Grated with Stormsac
P15	600 x 600	Grated	500	Class D Grated with Stormsac
P16	900 x 900	Grated	1400	Class D Grated with Stormsac & Step Irons; Heelsafe
P17	900 x 600	Grated	1200	Class D Grated with Stormsac & Step Irons

* CONFIRM ALL LEVELS PRIOR TO THE COMMENCEMENT OF WORK
- ALL STORMWATER PIPE SUB BRANCHES SHALL BE MIN. SAME SIZE DOWNPIPES GRADED AT 1:100 MIN.
- REFER STORMWATER DRAINAGE PLAN FOR ALL PIPE INVERT LEVELS AND PIT COVER LEVELS.

LEGEND

- P00.00 / CL 00.00 — PAVEMENT LEVEL / PIT COVER LEVEL
- FFL 00.00 — FINISHED FLOOR LEVEL
- DP — DOWN PIPE
- IO — INSPECTION OPENING
- P* — NEW PIT
- Ex.P* — EXISTING PIT
- NEW DRAIN PIPE
- NEW HDPE DRAIN PIPE
- Ex. STORMWATER DRAIN
- DIRECTION / FLOW OF WATER

ON SITE DETENTION CRITERIA

PERMITTED SITE DISCHARGE		37.34 l/s
TOP WATER LEVEL (TWL)		180.80
HEAD		950mm
DIA. OF ORIFICE		139mm
VOLUME REQUIRED		37.34 cu.m
300 dia.	70.0m	4.948 cu.m
375 dia.	20.0m	2.209 cu.m
450 dia.	38.6m	6.139 cu.m
525 dia.	87.5m	18.94 cu.m
PITS		5.116 cu.m
TOTAL		37.35 cu.m

PRELIMINARY ISSUE
NOT TO BE USED FOR CONSTRUCTION PURPOSES

4 3 2 1 0 2 4 6 8 10 12 14 16
Reduced plot - A1 to A3 - 2 x SCALE.

No.	REVISION	DATE	CHECKED
P12	PRELIMINARY ISSUE TO CLIENT	A.F. 14.09.23	
P11	PRELIMINARY ISSUE TO CLIENT	A.F. 01.08.23	
P10	PRELIMINARY ISSUE TO CLIENT	A.F. 23.07.23	
P9	REVISED AND ISSUED FOR CLIENT REVIEW	A.F. 06.07.23	
P14	PRELIMINARY ISSUE TO CLIENT	A.F. 04.10.23	
P13	PRELIMINARY ISSUE TO CLIENT	A.F. 20.09.23	

AMENDMENT

COPYRIGHT IN THIS DRAWING AND ALL WORK EXECUTED FROM IT REMAINS THE PROPERTY OF THE DESIGNERS. CONTRACTORS MUST SET OUT ALL WORK AND VERIFY ALL CONDITIONS, LEVELS AND DIMENSIONS ON SITE PRIOR TO COMMENCEMENT OF ANY WORK OR MAKING OF ANY SHOP DRAWINGS. ALL WORK MUST BE EXECUTED IN ACCORDANCE WITH THE RULES, BY-LAWS, REGULATIONS AND REQUIREMENTS OF ALL AUTHORITIES HAVING JURISDICTION OVER ANY PART OF THE WORK.

PROJECT
PROPOSED SERVICE STATION
AT LOTS 31 & 32 HAMMOND AVENUE,
WAGGA WAGGA.

CLIENT
1L MITCHELL HWY Pty Ltd

DRAWING
STORMWATER DRAINAGE PLAN

MCL BUILDING DESIGN PTY LTD
Address: PO Box 2424 Ringwood North VIC 3134
Telephone: 03 8845 9011 Email: admin@mclbuildingdesign.com.au

BDD Branson Dilettoso Daglas ENGINEERING PTY LTD
STRUCTURAL AND CIVIL ENGINEERING CONSULTANTS
33 WANGARA ROAD, CHELTENHAM. 3192
PHONE:(03) 9585 1544 FAX: (03) 9585 1644
Email: bdd@bddeng.com.au
Web Site: www.bddeng.com.au A.C.N. 111 549 592

DESIGN	R.PAUL	CHECKED	
DRAWN	A.FORTIN	APPROVED	
DATE	MAY 2022	SCALE	1:200 AT A1

DRAWING. No.	C01	OF	6
REF. No.	2110 46	REV.	P14

FOR CO-ORDINATION PURPOSES ONLY NOT FOR CONSTRUCTION

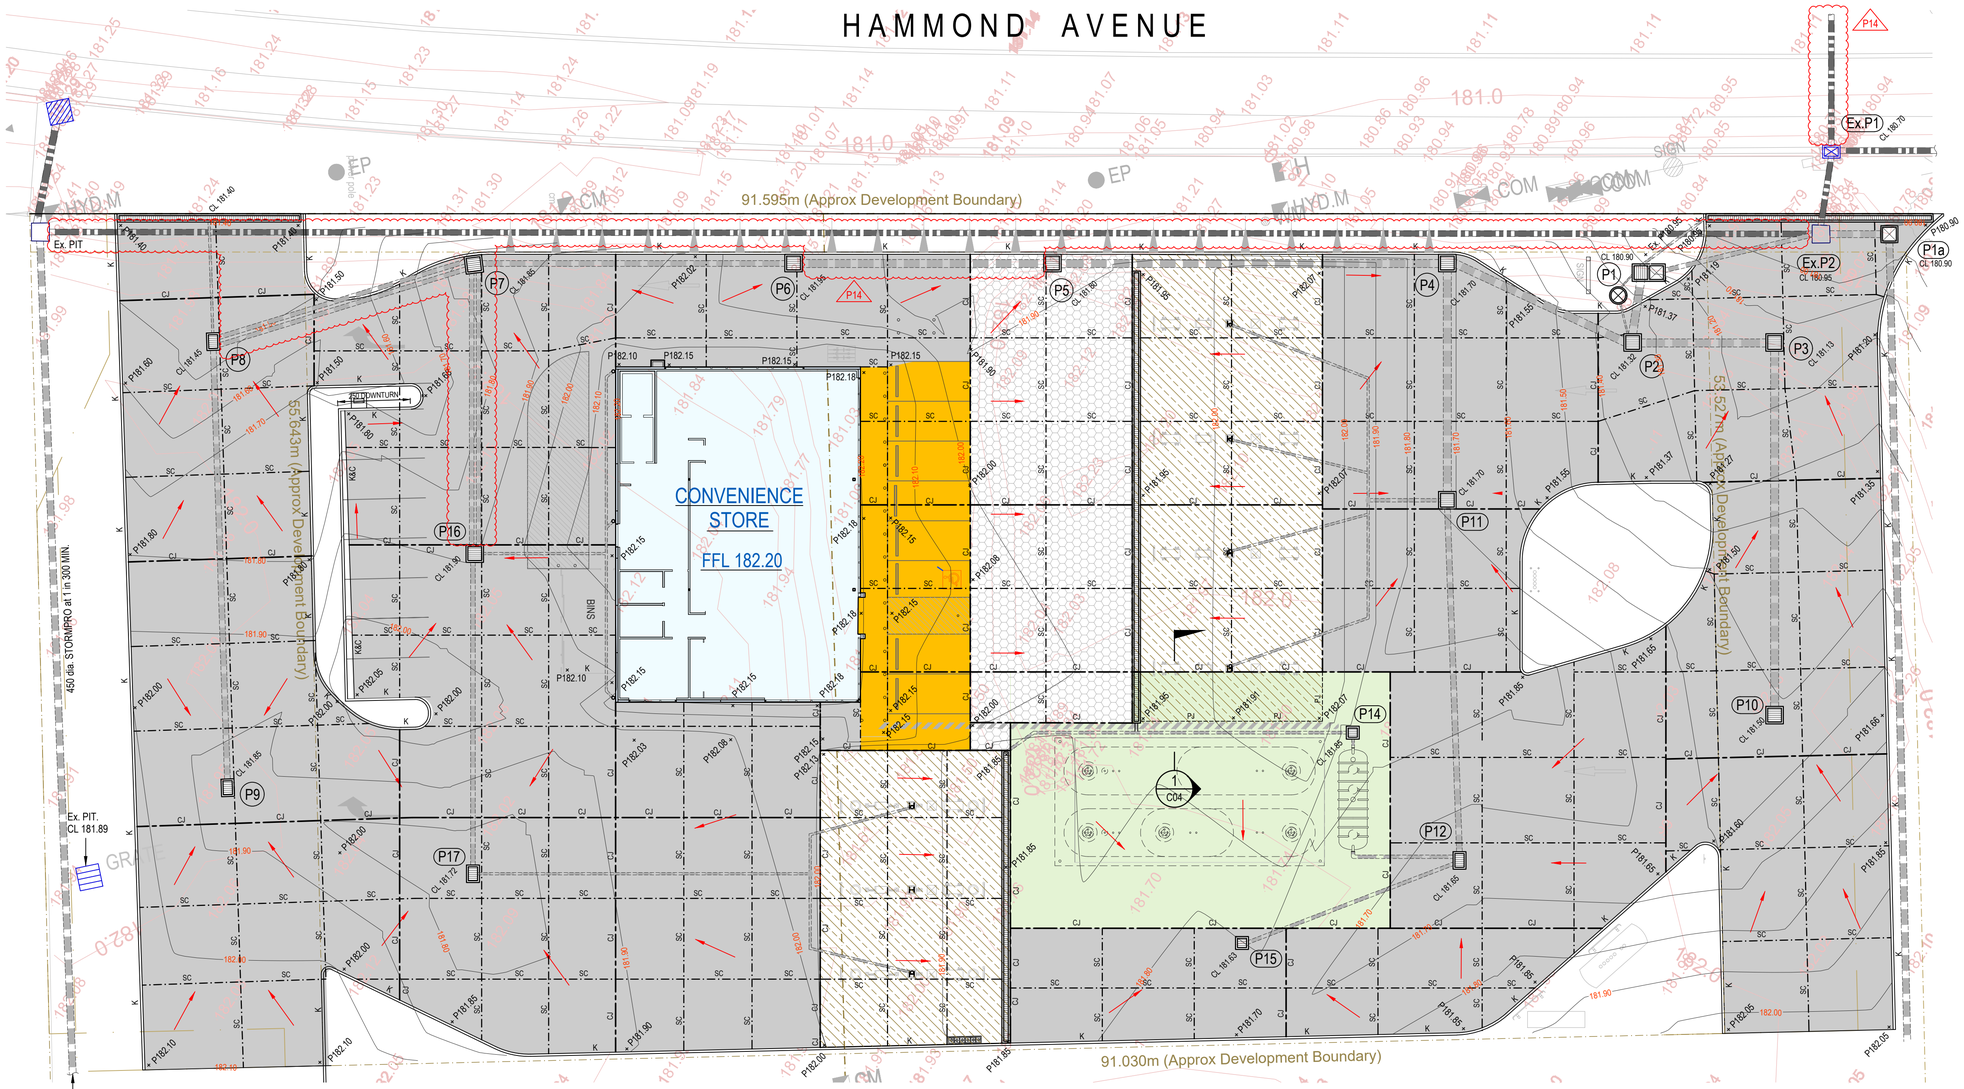

PAVEMENT PLAN

SCALE 1:200

200mm THICK RC SUSPENDED TANK FARM SLAB
SL92 MESH TOP & BOTTOM (40mm COVER)
SL92 MESH BOTTOM (50mm COVER)
BAR CHAIRS AT 800 MAX. CENTRES.
f'c = 32 MPa
ON COMPACTED PEA GRAVEL OVER TANK FARM.
REFER FUEL TANK SUPPLIER'S DETAILS.

200mm THICK RC UNDERCANOPY SUSPENDED TANK FARM SLAB
OBSIDIAN BLACK CONCRETE.
HAND STIPPLED NON SLIP FINISH.
SL92 MESH TOP (40mm COVER)
SL92 MESH BOTTOM (50mm COVER)
BAR CHAIRS AT 800 MAX. CENTRES.
f'c = 32 MPa
ON COMPACTED PEA GRAVEL OVER TANK FARM.
REFER FUEL TANK SUPPLIER'S DETAILS.

180mm THICK RC UNDERCANOPY SLAB
OBSIDIAN BLACK CONCRETE.
HAND STIPPLED NON SLIP FINISH.
SL92 MESH TOP (40mm COVER)
BAR CHAIRS AT 800 MAX. CENTRES.
f'c = 32 MPa
ON 150mm THICK 20 NOMINAL SIZE CLASS 2 FCR.
COMPACTED TO 98% MIN.
ON PREPARED SUBGRADE.
MIN. 3.0% CBR.

STRUCTURAL SLAB
REFER STRUCTURAL DRAWINGS.

180mm THICK RC DRIVEWAY SLAB
SL92 MESH TOP (40mm COVER)
BAR CHAIRS AT 800 MAX. CENTRES.
f'c = 32 MPa
ON 150mm THICK 20 NOMINAL SIZE CLASS 2 FCR.
COMPACTED TO 98% MIN
ON PREPARED SUBGRADE.
MIN. 3.0% CBR.

180mm THICK RC DRIVEWAY SLAB
OBSIDIAN BLACK CONCRETE.
HAND STIPPLED NON SLIP FINISH.
SL92 MESH TOP (40mm COVER)
BAR CHAIRS AT 800 MAX. CENTRES.
f'c = 32 MPa
ON 150mm THICK 20 NOMINAL SIZE CLASS 2 FCR.
COMPACTED TO 98% MIN
ON PREPARED SUBGRADE.
MIN. 3.0% CBR.

180mm THICK RC DRIVEWAY SLAB
HAND STIPPLED NON SLIP CONCRETE FINISH.
SL92 MESH TOP (40mm COVER)
BAR CHAIRS AT 800 MAX. CENTRES.
f'c = 32 MPa
ON 150mm THICK 20 NOMINAL SIZE CLASS 2 FCR.
COMPACTED TO 98% MIN
ON PREPARED SUBGRADE.
MIN. 3.0% CBR.

100mm THICK RC PAVING SLAB
OBSIDIAN BLACK CONCRETE.
HAND STIPPLED NON SLIP FINISH.
SL72 MESH TOP (40mm COVER)
f'c = 32 MPa.
ON 100mm THICK 20 NOMINAL SIZE CLASS 2 FCR.
COMPACTED TO 98%
ON PREPARED SUBGRADE.

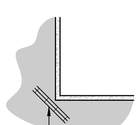

3L12TM x 2000 LONG TO RE-ENTRANT CORNERS TIED TO UNDERSIDE OF SLAB TOP MESH. TYPICAL.

TYPICAL RE-ENTRANT CORNER REINFORCEMENT
(NOT SHOWN ON PLAN)

3-L12TM x 2000 LONG TO RE-ENTRANT CORNERS TIED TO UNDERSIDE OF SLAB TOP MESH. TYPICAL.

TYPICAL RE-ENTRANT CORNER REINFORCEMENT AT PITS
(NOT SHOWN ON PLAN)

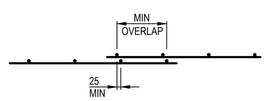

SPLICE NOTES FOR SLABS:
1. THE OUTERMOST TRANSVERSE WIRES SHALL BE OVERLAPPED BY AT LEAST THE SPACING OF THESE TRANSVERSE WIRES PLUS 25mm
2. REFER ALSO TO STANDARD NOTES

TYPICAL LAP SPLICE IN FABRIC DETAIL

NOTE
BUILDER TO SEEK BUILD OVER EASEMENT APPROVAL FROM RELEVANT AUTHORITY.

NOTE
BUILDER TO CONFIRM ALL SURFACE AND INVERT LEVELS ON SITE PRIOR TO CONSTRUCTION.

NOTE
CIVIL DESIGN MAY CHANGE SUBJECT TO COUNCIL REVIEW / APPROVAL AND CO-ORDINATION WITH CONSULTANT TEAM.

NOTE
LEVELS AT CARRIAGEWAY EASEMENTS ARE TO BE CONFIRMED AND DESIGN IS TO BE CO-ORDINATED WITH TRAFFIC CONSULTANT.

NOTE
CONNECT DOWNPIPES TO CLOSEST STORMWATER PIPE / PIT. DOWNPIPES LOCATIONS ARE TO BE CONFIRMED.

NOTE
BEWARE OF UNDERGROUND SERVICES. ALL THE EXISTING SERVICES ARE NOT SHOWN ON THE PLAN. BUILDER TO ENSURE CLEARANCES FROM THE SERVICES.

LEGEND

P00.00 / CL 00.00	PAVEMENT LEVEL / PIT COVER LEVEL
FFL 00.00	FINISHED FLOOR LEVEL
DP	DOWN PIPE
P*	NEW PIT
Ex.P*	EXISTING PIT
	NEW DRAIN PIPE
	NEW HDPE DRAIN PIPE
	Ex. STORMWATER DRAIN
	DIRECTION / FLOW OF WATER
SC	DENOTES SAWCUT JOINT. REFER DETAIL DRG. C03.
CJ	DENOTES CONSTRUCTION JOINT. REFER DETAIL DRG. C03.
PJ	DENOTES POUR JOINT. REFER SECTION 1 DRG. C04.

BEFORE YOU DIG www.byda.com.au

PRELIMINARY ISSUE
NOT TO BE USED FOR CONSTRUCTION PURPOSES

4 3 2 1 0 2 4 6 8 10 12 14 16
Reduced plot - A1 to A3 - 2 x SCALE.

No.	REVISION	DATE	CHECKED
P12	PRELIMINARY ISSUE TO CLIENT	A.F. 14.09.23	
P11	PRELIMINARY ISSUE TO CLIENT	A.F. 01.08.23	
P10	PRELIMINARY ISSUE TO CLIENT	A.F. 23.07.23	
P9	REVISED AND ISSUED FOR CLIENT REVIEW	A.F. 06.07.23	
P14	PRELIMINARY ISSUE TO CLIENT	A.F. 04.10.23	
P13	PRELIMINARY ISSUE TO CLIENT	A.F. 20.09.23	

AMENDMENT

COPYRIGHT IN THIS DRAWING AND ALL WORK EXECUTED FROM IT REMAINS THE PROPERTY OF THE DESIGNERS. CONTRACTORS MUST SET OUT ALL WORK AND VERIFY ALL CONDITIONS, LEVELS AND DIMENSIONS ON SITE PRIOR TO COMMENCEMENT OF ANY WORK OR MAKING OF ANY SHOP DRAWINGS. ALL WORK MUST BE EXECUTED IN ACCORDANCE WITH THE RULES, BY-LAWS, REGULATIONS AND REQUIREMENTS OF ALL AUTHORITIES HAVING JURISDICTION OVER ANY PART OF THE WORK.

PROJECT
PROPOSED SERVICE STATION
AT LOTS 31 & 32 HAMMOND AVENUE,
WAGGA WAGGA.

CLIENT
1L MITCHELL HWY Pty Ltd

DRAWING
PAVEMENT PLAN

MCL BUILDING DESIGN PTY LTD
Address: PO Box 2424 Ringwood North VIC 3134
Telephone: 03 8845 9011 Email: admin@mclbuildingdesign.com.au

BDD ENGINEERING PTY LTD
Branson Dilettoso Daglas
STRUCTURAL AND CIVIL ENGINEERING CONSULTANTS

33 WANGARA ROAD, CHELTENHAM. 3192
PHONE:(03) 9585 1544 FAX: (03) 9585 1644
Email: bdd@bddeng.com.au
Web Site: www.bddeng.com.au A.C.N. 111 549 592

DESIGN	R.PAUL	CHECKED	
DRAWN	A.FORTIN	APPROVED	
DATE	MAY 2022	SCALE	1:200 AT A1

DRAWING. No. C02		OF 6
REF. No. 2110 46		REV. P14

FOR CO-ORDINATION PURPOSES ONLY NOT FOR CONSTRUCTION