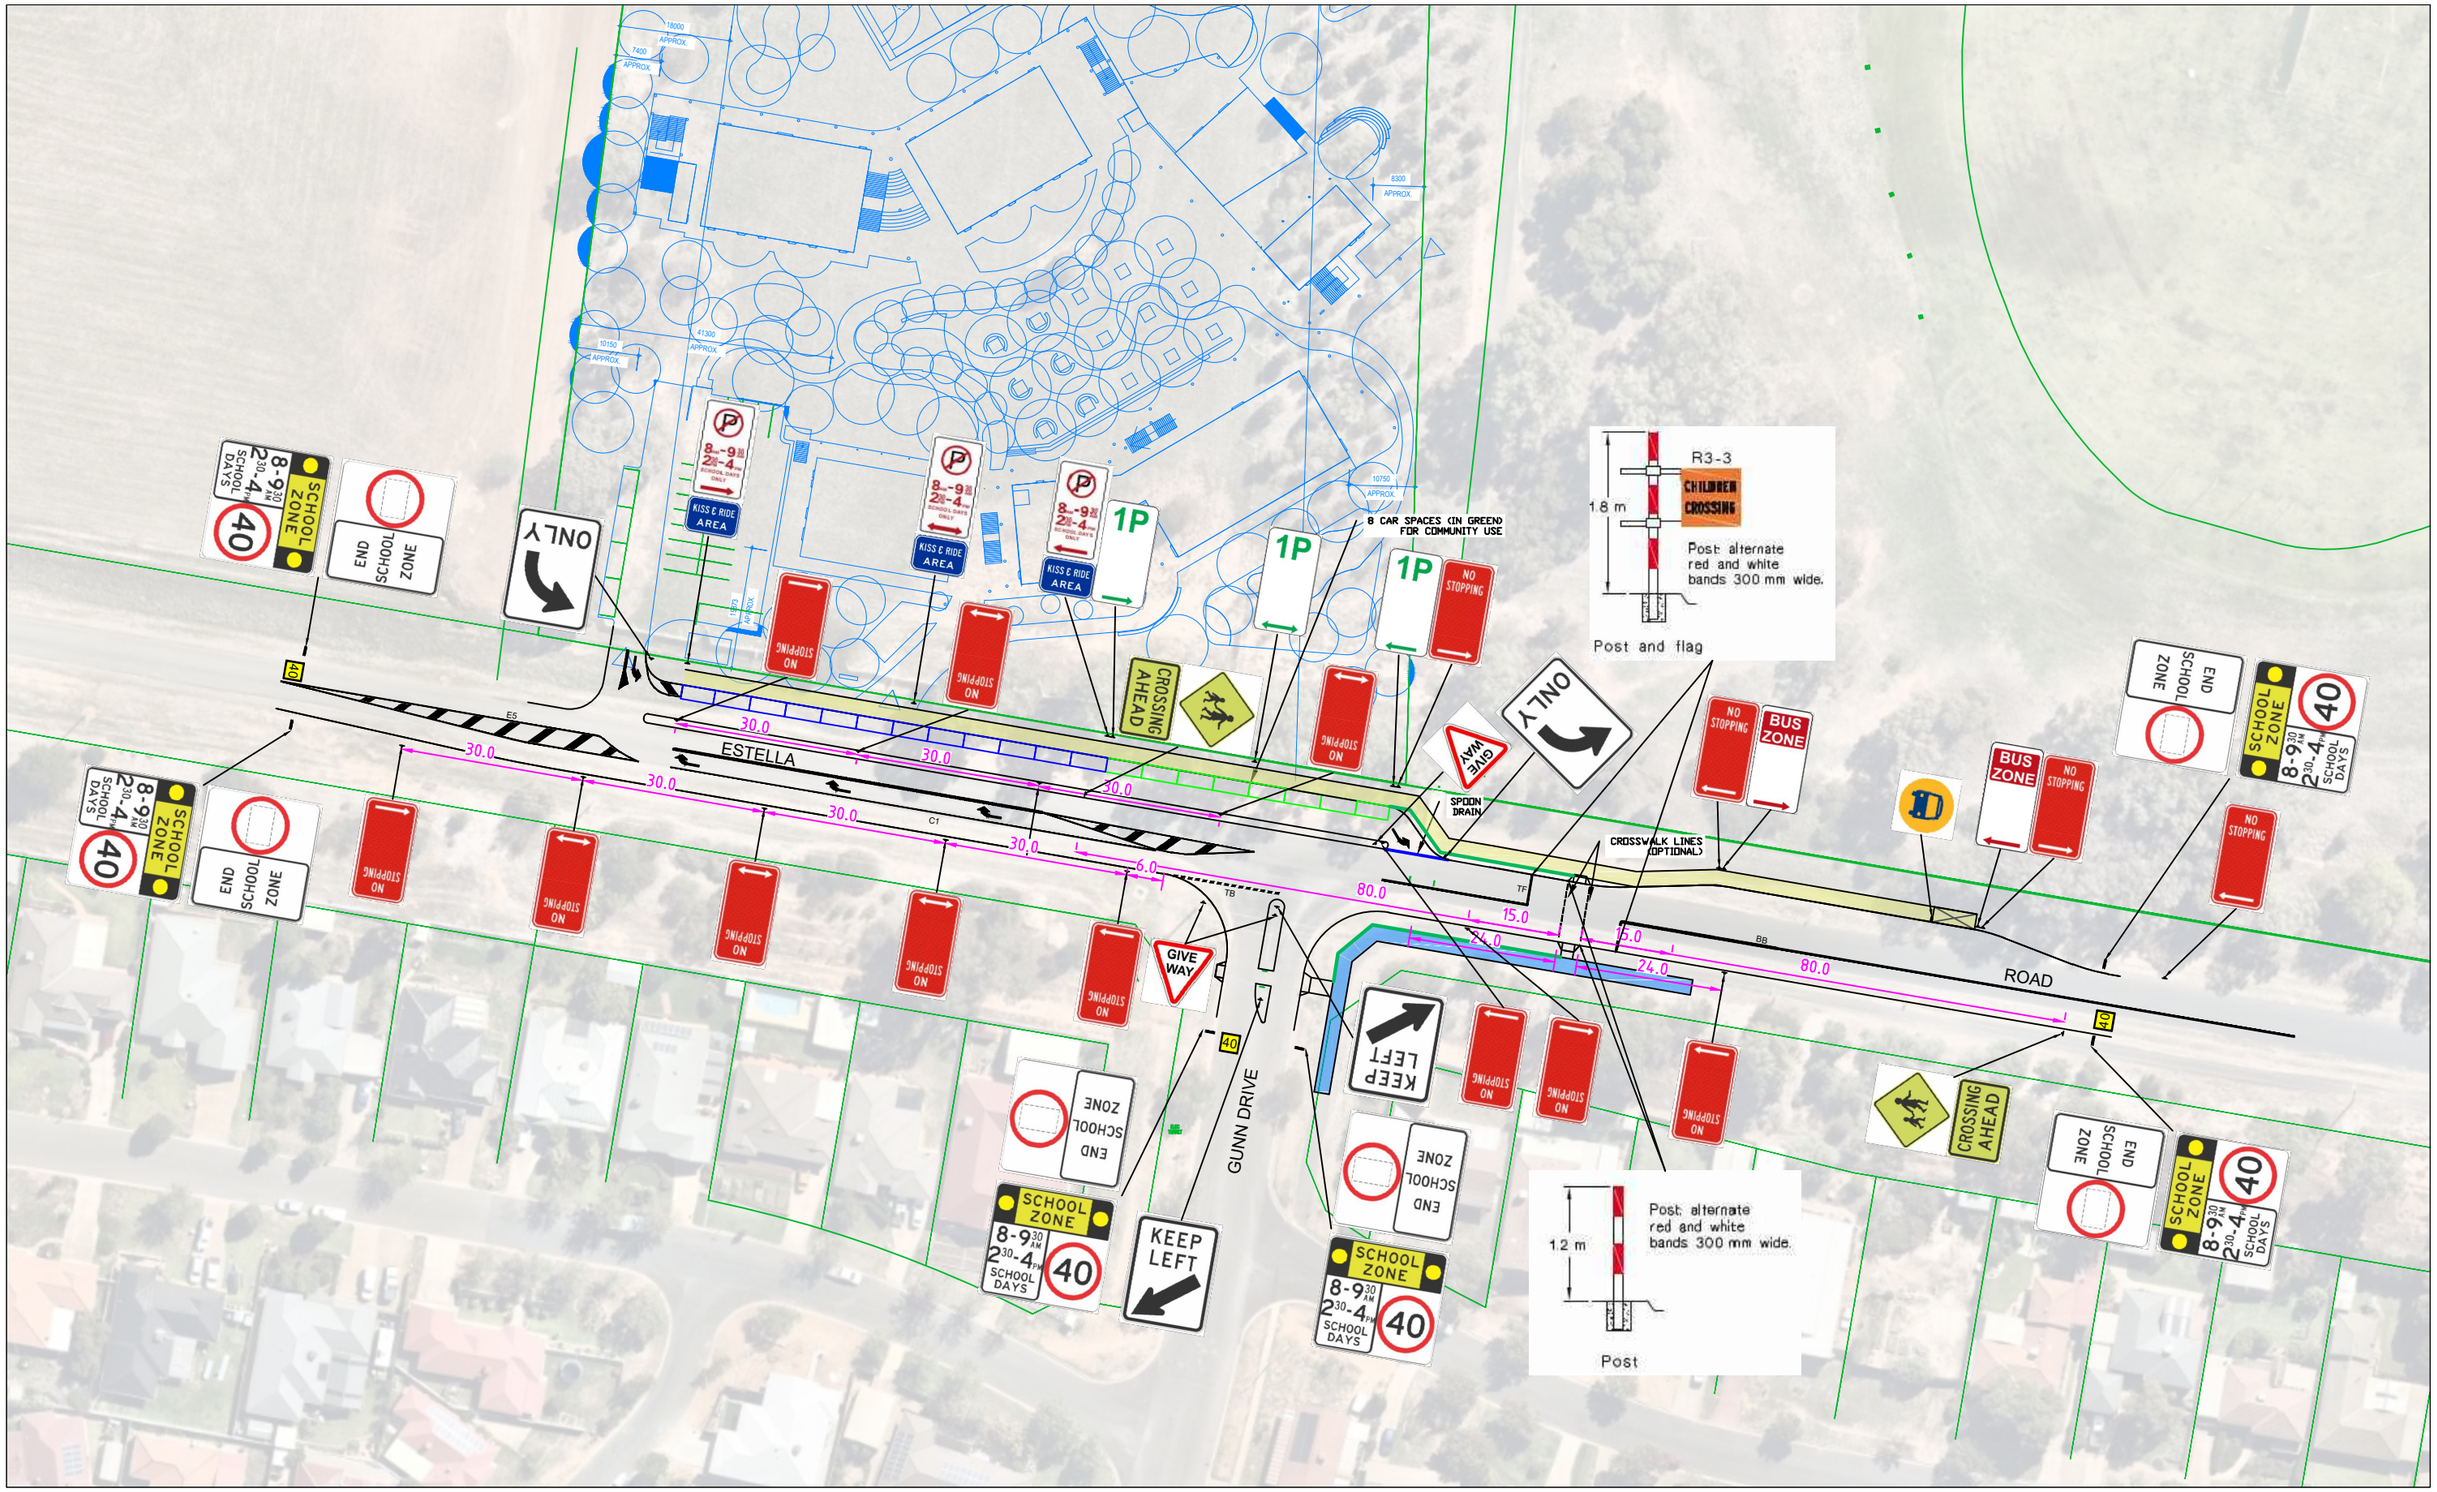

Notes:

This drawing is provided for information purposes only and should not be used for construction.

Document Info:
Drawn by: Alan Tan
File name: P1049-04-P3.dwg

Client:
HANSEN YUNCKEN

Project:
P1049
NEW ESTELLA PRIMARY SCHOOL, WAGGA WAGGA

Drawing Title:
SIGNAGE AND LINEMARKING OVERVIEW

Date:
23.11.2020

Scale @ A3:
1:1000

Drawing Number:
01

asongroup
Suite 5.02, Level 5, 1 Castlereagh St
Sydney NSW 2000
info@asongroup.com.au

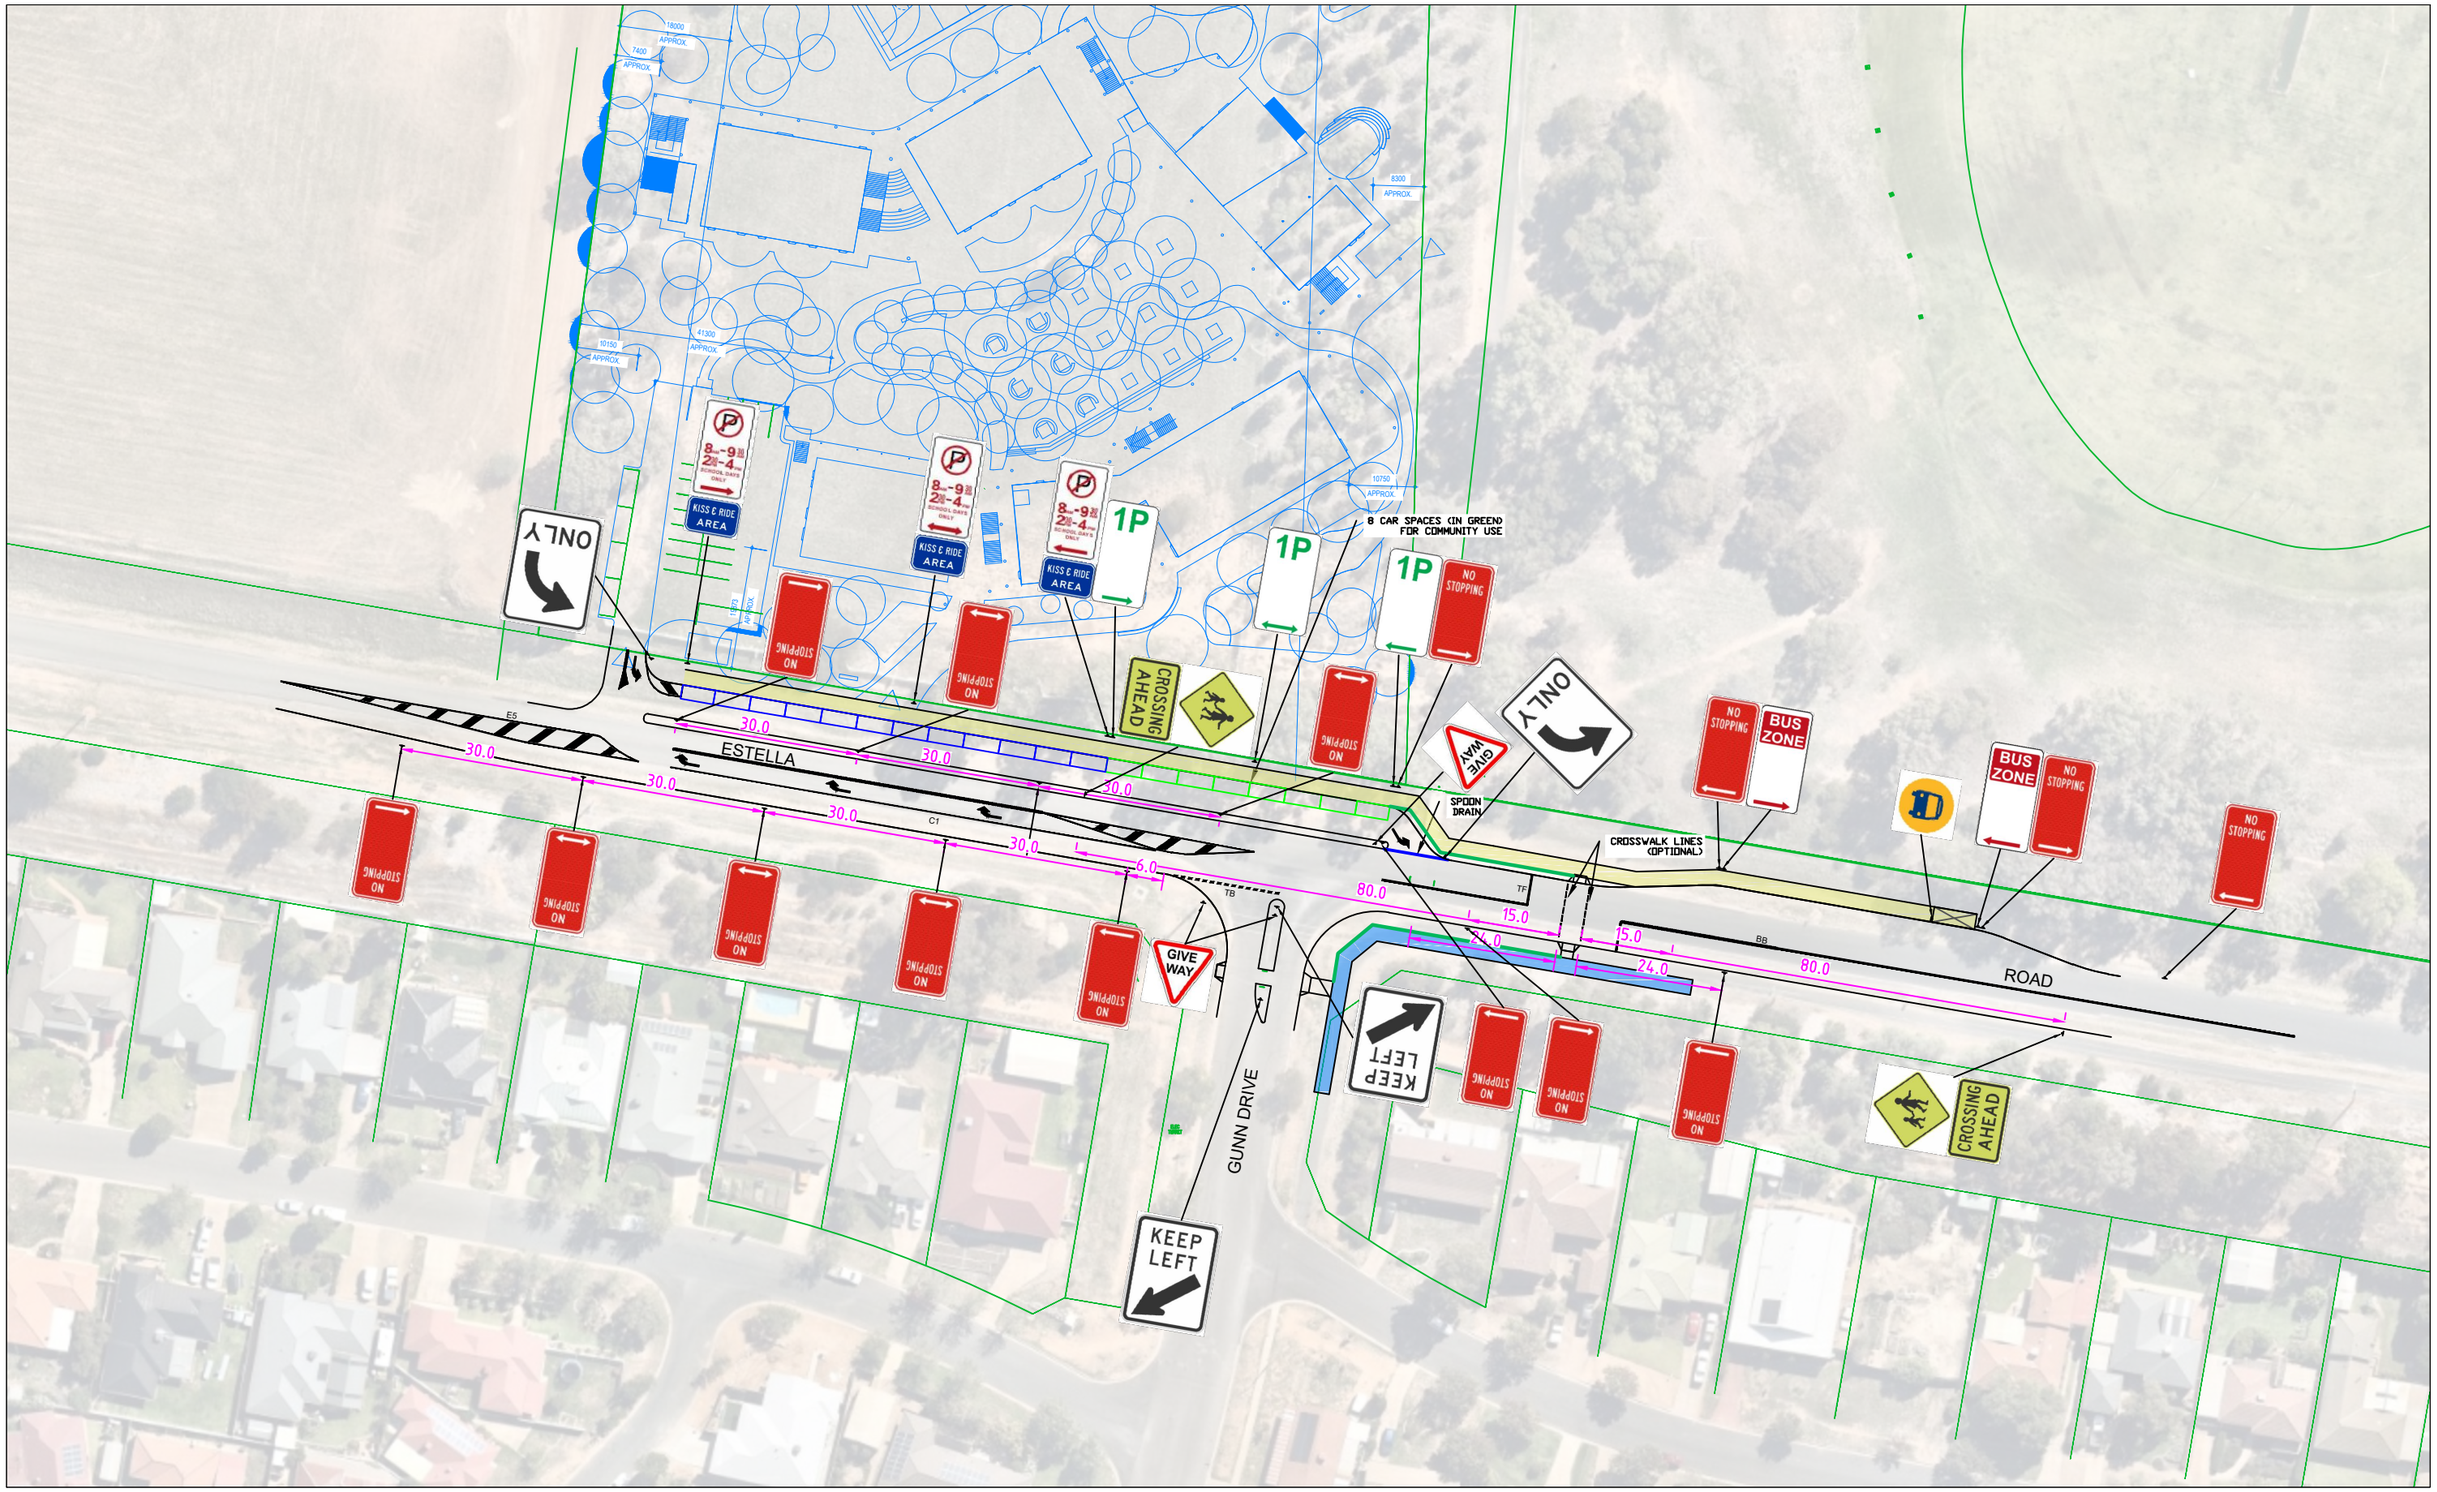

Notes:

This drawing is provided for information purposes only and should not be used for construction.

Document Info:
Drawn by: Alan Tan
File name: P1049-04-P3.dwg

Client:
HANSEN YUNCKEN

Project:
P1049
NEW ESTELLA PRIMARY SCHOOL, WAGGA WAGGA

Drawing Title:
SIGNAGE AND LINEMARKING LTC REVIEW

Date:
23.11.2020

Scale @ A3:
1:1000

Drawing Number:
02

asongroup
Suite 5.02, Level 5, 1 Castlereagh St
Sydney NSW 2000
info@asongroup.com.au

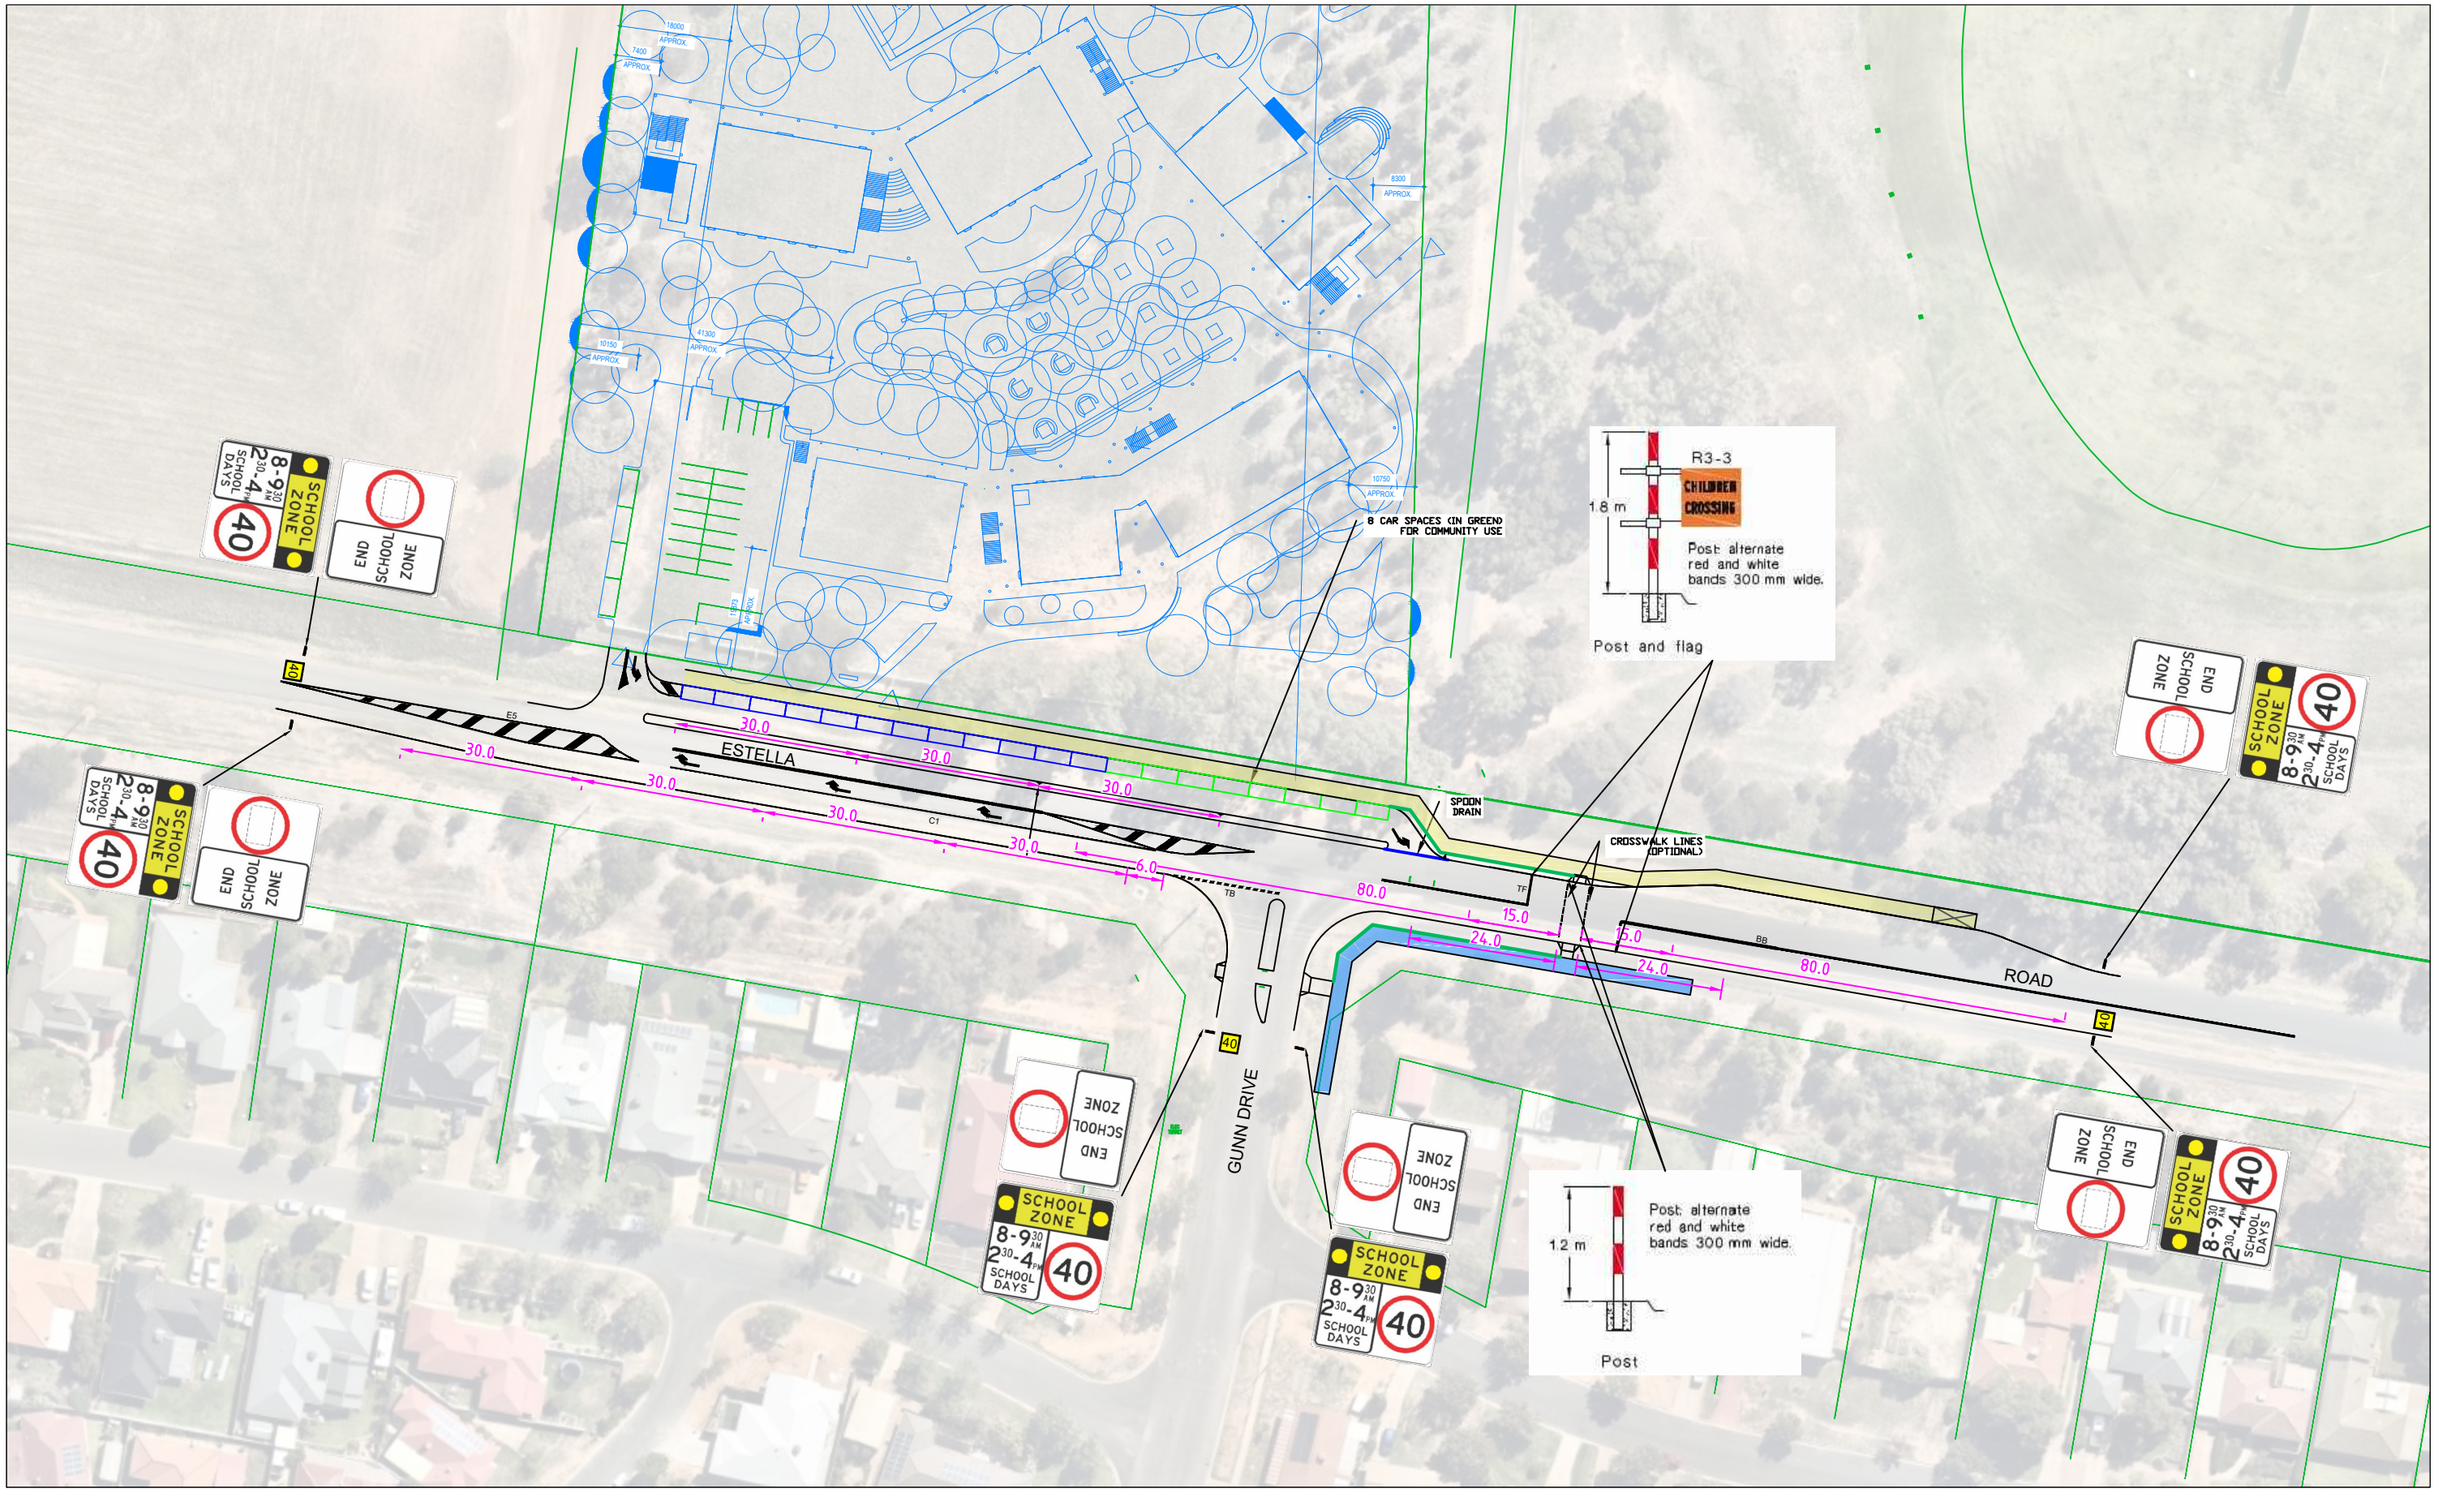

Notes:

This drawing is provided for information purposes only and should not be used for construction.

Document Info:

Drawn by: Alan Tan

File name: P1049-04-P3.dwg

Client:

HANSEN YUNCKEN

Project:

P1049

NEW ESTELLA PRIMARY SCHOOL, WAGGA WAGGA

Drawing Title:

SIGNAGE AND LINEMARKING LTC REVIEW

Date:

23.11.2020

Scale @ A3:

1:1000

Drawing Number:

03

asongroup

Suite 5.02, Level 5, 1 Castlereagh St
Sydney NSW 2000

info@asongroup.com.au