



LAND
REGISTRY
SERVICES

Title Search



NEW SOUTH WALES LAND REGISTRY SERVICES - TITLE SEARCH

FOLIO: 12/1187387

SEARCH DATE

TIME

EDITION NO

DATE

8/8/2023

11:36 AM

-

-

LAND

LOT 12 IN DEPOSITED PLAN 1187387

AT TOLLAND

LOCAL GOVERNMENT AREA WAGGA WAGGA

PARISH OF SOUTH WAGGA WAGGA COUNTY OF WYNYARD

TITLE DIAGRAM DP1187387

FIRST SCHEDULE

WAGGA WAGGA CITY COUNCIL

SECOND SCHEDULE (1 NOTIFICATION)

- * 1 LAND EXCLUDES MINERALS AS REGARDS THE LAND SHOWN SO DESIGNATED IN
DP705740

NOTATIONS

UNREGISTERED DEALINGS: NIL

*** END OF SEARCH ***

10-15795-7001

PRINTED ON 8/8/2023

* Any entries preceded by an asterisk do not appear on the current edition of the Certificate of Title. Warning: the information appearing under notations has not been formally recorded in the Register. InfoTrack an approved NSW Information Broker hereby certifies that the information contained in this document has been provided electronically by the Registrar General in accordance with Section 96B(2) of the Real Property Act 1900.



SEARCH DATE

28/8/2023 11:40AM

FOLIO: 323/705940

First Title(s): OLD SYSTEM VOL 53 FOL 9
VOL 523 FOL 24

Prior Title(s): VOL 9198 FOLS 94-95 VOL 10763 FOL 248
VOL 14922 FOL 240

Recorded -----	Number -----	Type of Instrument -----	C.T. Issue -----
25/7/1984	DP705940	DEPOSITED PLAN	FOLIO CREATED EDITION 1
16/12/2005	AB989345	TRANSFER	EDITION 2
23/2/2006	AC134906	DEPARTMENTAL DEALING	
1/3/2006	AC149830	DEPARTMENTAL DEALING	
2/3/2006	AC150280	DEPARTMENTAL DEALING	
27/11/2012	AH395945	DEPARTMENTAL DEALING	
26/7/2013	DP1187387	DEPOSITED PLAN	
28/10/2013	AI117684	DEPARTMENTAL DEALING	
13/2/2014	AI113398	REQUEST	FOLIO CANCELLED

*** END OF SEARCH ***


Box:WAGG /Doc:DP 0612211 P /Rev:04-Jan-1993 /Sts:OK,OK /Prt:10-Nov-2006 /Pgs:ALL /Seq:1 of 1
WARNING : Electronic Document Supplied by LPI NSW for Your Internal Use Only.

PLAN FORM 2

Plan Drawing only to appear in this space

* OFFICE USE ONLY

Signatures and seals only.

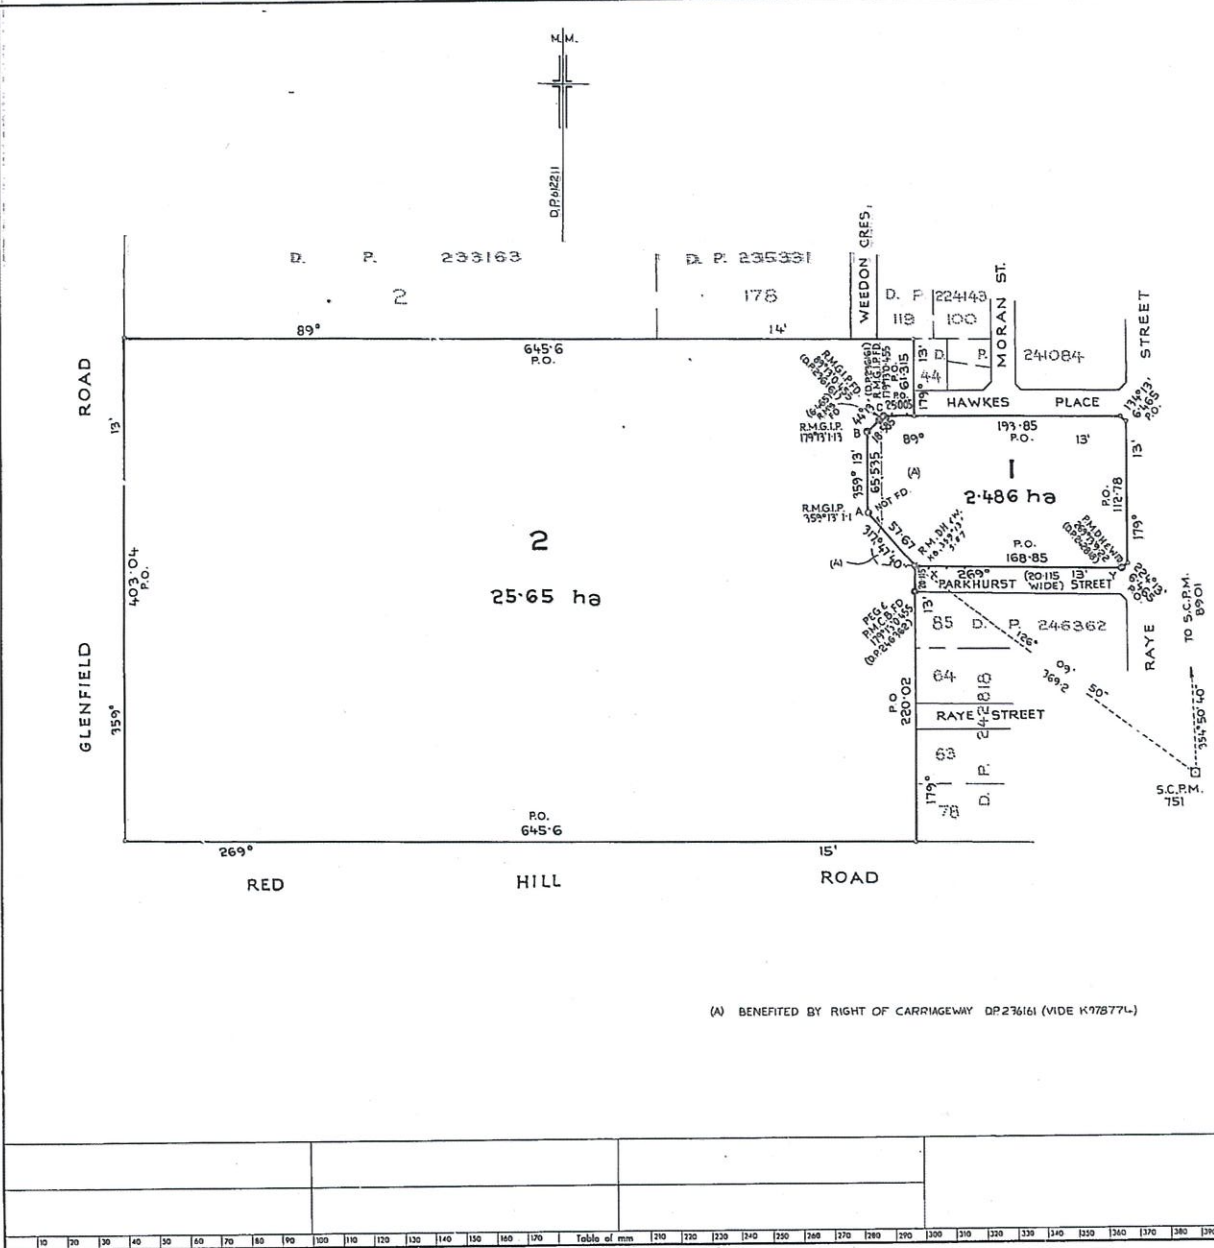

D. P. 612211

Registered: 13-10-1980

Title System: TORRENS

Purpose: ACQUISITION

Ref. Map: L2702-21422

Last Plan: DP205375 & DP236161

PLAN OF SUBDIVISION OF
PT. LOTS 3 & 4 INCL. DP.205375
AND LOT 20 D.P. 236161
LOTS 20 & 21

Reduction Ratio 1: 2500
Lengths are in metres.

Metropolitan City: WAGGA WAGGA

Locality: TOLLAND

Parish: SOUTH WAGGA WAGGA

County: WYN YARD

This is sheet 1 of 1 in this plan.

BRUCE LEIGH-COOPER
B. LEIGH-COOPER & YOUNG WAGGA WAGGA
a surveyor registered under the Surveyors Act, 1920, as amended, hereby certify that the survey represented in this plan is a true and correct survey of the land described in the plan and is in accordance with the Survey Practice Regulations, 1932, and was completed on 23RD. JANUARY, 1980.

Signature: *B. Leigh-Cooper*

Panel for use only for statements of intention to dedicate public roads or to create public reserves, easements or restrictions as to user.

Lot 2 to be acquired for housing purposes.

Council Clerk's Certificate

I hereby certify that -

(a) the requirements of the Local Government Act, 1919, other than the requirements for the registration of plans, and

(b) the requirements of section 348 of the Metropolitan Water, Sewerage and Drainage Act, 1924, as amended, Hunter District Water, Sewerage, and Drainage Act, 1932, as amended

have been complied with by the applicant in relation to the proposed "new road", "subdivision" or "consolidated lot" set out herein

Subdivision No. _____

Date _____

(Signature) _____ Council Clerk

*This part of certificate to be deleted where the application is only for a consolidated lot or the opening of a new road or where the land to be subdivided is wholly outside the areas of operations of the Metropolitan Water Sewerage and Drainage Board and the Hunter District Water Board.

(Delete if inapplicable.)

L 19503 S. 7122 M.P.D.

L. 7122

WARNING: CREASING OR FOLDING WILL LEAD TO REJECTION

SURVEYOR'S REFERENCE: SD/890

I, Bruce Richard Davies, Registrar General for New South Wales, certify that this negative is a photograph made as a permanent record of a document in my custody this 14th day of October, 1980

B. Davies

PLAN FORM 2


Signatures and seals only.

Plan Drawing only to appear in this space

A' - EASEMENT TO DRAIN SEWAGE OVER EXISTING LINE OF PIPES (APPROX. POSITION)
B - EASEMENT TO DRAIN WATER 3 WIDE.

REFERENCE MARKS				
Y	G.I.P.	45° 30'	1	
Z	G.I.P.	44° 10'	1	
X	G.I.P.	48° 28'	1.03	
V	D.M.K.N. 100 K.B.	160° 54' 40"	C	
U	G.I.P.	175° 12'	0.89	
T	G.I.P.	159° 12'	0.46	

CURVED BOUNDARIES				
NO.	RADIUS	ARC	CHORD	

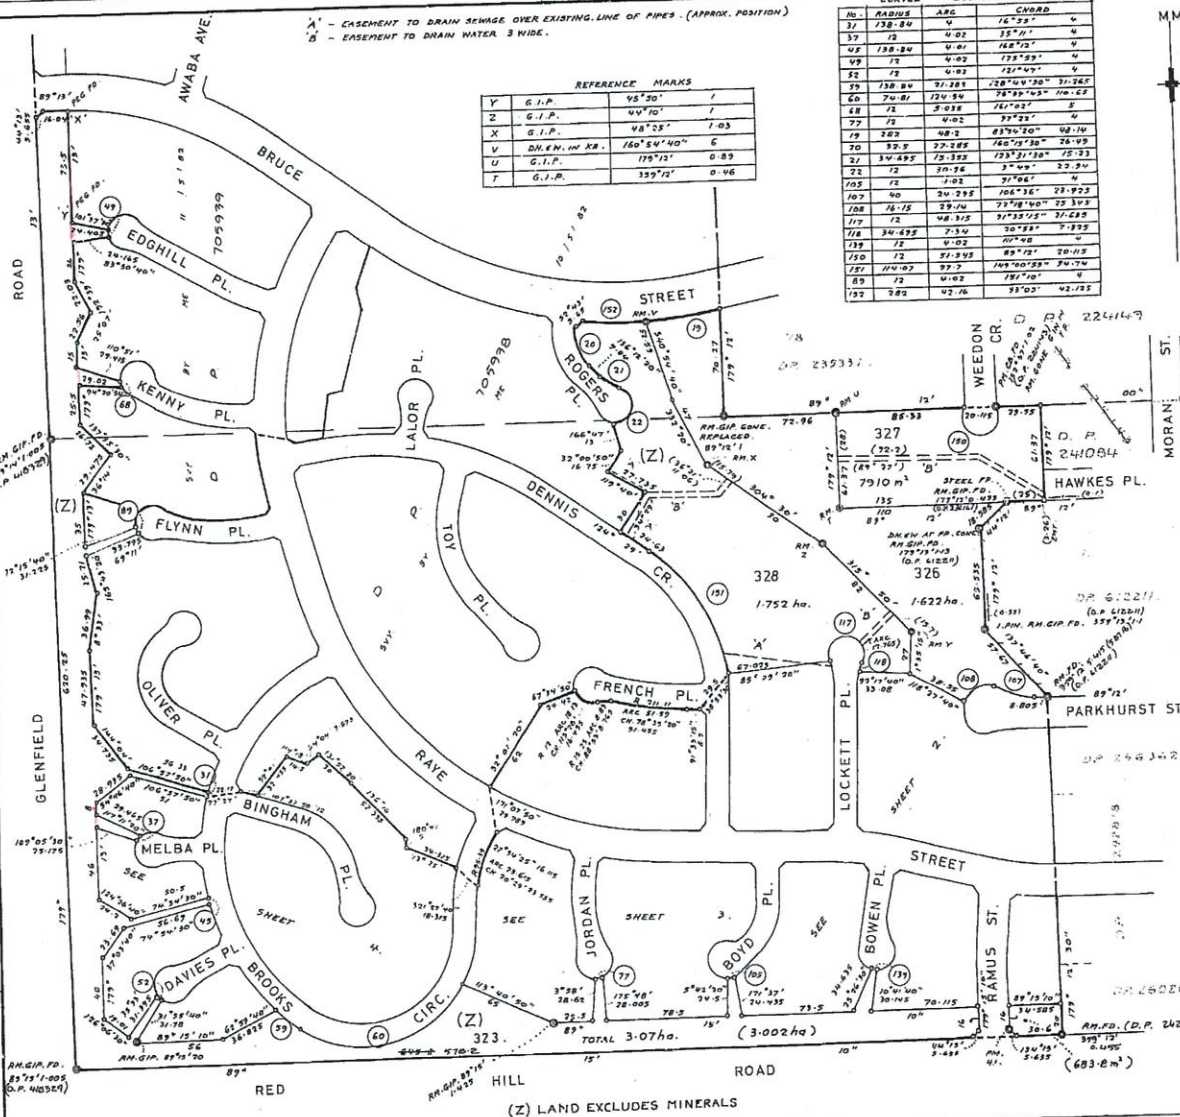

(Z) LAND EXCLUDES MINERALS

Council Clerk's Certificate

I hereby certify that -
(a) the requirements of the Local Government Act, 1919
other than the requirements for the registration of
plans, and
(b) the requirements of section 348 of the Metropolitan
Water, Sewerage and Drainage Act, 1924, as amended,
Hunter District Water, Sewerage, and Drainage Act,
1938, as amended
have been complied with by the applicant in relation to the
proposed
"new road", "subdivision" or "consolidated lot" set out herein
Subdivision No. _____
Date _____

(Signature) _____
Council Clerk
*This part of certificate to be deleted where the application is only
for a consolidated lot or the opening of a new road or where the land
to be subdivided is wholly outside the area of jurisdiction of the
Metropolitan Water Sewerage and Drainage Board and the Hunter
District Water Board.
(Delete if inapplicable.)

54122 1.14502/C M.P.D.

Ref: 4786

WARNING: CREASING OR FOLDING WILL LEAD TO REJECTION

AMENDMENTS AND/OR ADDITIONS MADE ON
PLAN IN THE LAND TITLES OFFICE.

This negative is a photograph made as a permanent
record of a document in the custody of the
Registrar General this day.

25th September, 1986

OFFICE USE ONLY

D.P. 705940

Registered: 24/7/1984

C.A.: TORRENS

Purpose: SUBDIVISION

Ref. Map: L2702-21

Last Plan: D.P. 626472
D.P. 612211

PLAN OF SUBDIVISION OF PT
LOT 332 DP.626472 AND PT.
LOT 2 DP.612211.

Reduction Ratio: 1: 2000
Lengths are in metres.

Shire (Shire) WAGGA WAGGA
City

Locality: TOLLAND

Parish: SOUTH WAGGA WAGGA

County: WYNYARD

This is sheet 1 of my plan in 4 sheets.
(Delete if inapplicable.)

1. BRUCE LEIGH - COOPER
of LEIGH-COOPER & YOUNG, WAGGA WAGGA,
a surveyor registered under the Surveyors Act, 1920, as
amended, hereby certify that the survey represented on this
plan is accurate and has been made "in" by me (a) in accordance
with the provisions of the Survey Practice Regulations, 1932, and
was completed on 12 MAY 1982

Signature: _____
Surveyor registered under Surveyors Act, 1920, as amended.
Datum Line of Azimuth: "X" - "Y"
Strike out either (1) or (2). Insert date of survey.

Panel for use only for statements of intention
to dedicate public roads or to create public
reserves, drainage reserves, easements or restrictions
as to use:


PURSUANT TO SEC 88B OF THE
CONVEYANCING ACT 1994, IT IS
INTENDED TO CREATE:

1. EASEMENT TO DRAIN SEWAGE OVER
EXISTING LINE OF PIPES
2. EASEMENT TO DRAIN WATER
3 WIDE
3. EASEMENT FOR ELECTRICITY
PURPOSES 3.5 WIDE
4. EASEMENT FOR ELECTRICITY
PURPOSES VARIABLE WIDTH
5. EASEMENT FOR ELECTRICITY
PURPOSES 3.7 WIDE

SURVEYOR'S REFERENCE: SD/8060

PM CR.'s		
No.	BEARING	DISTANCE
18	N61° E5'	1
19	N62° 30'	1
40	S7° 12'	1
41	S7° 12'	1

λ' - EASEMENT TO DRAIN SEWAGE OVER EXISTING LINE OF PIPES. (APPROX. POSITION) 73.5 87"
 ϵ' - EASEMENT FOR ELECTRICITY PURPOSES 2.5 WIDE. 323

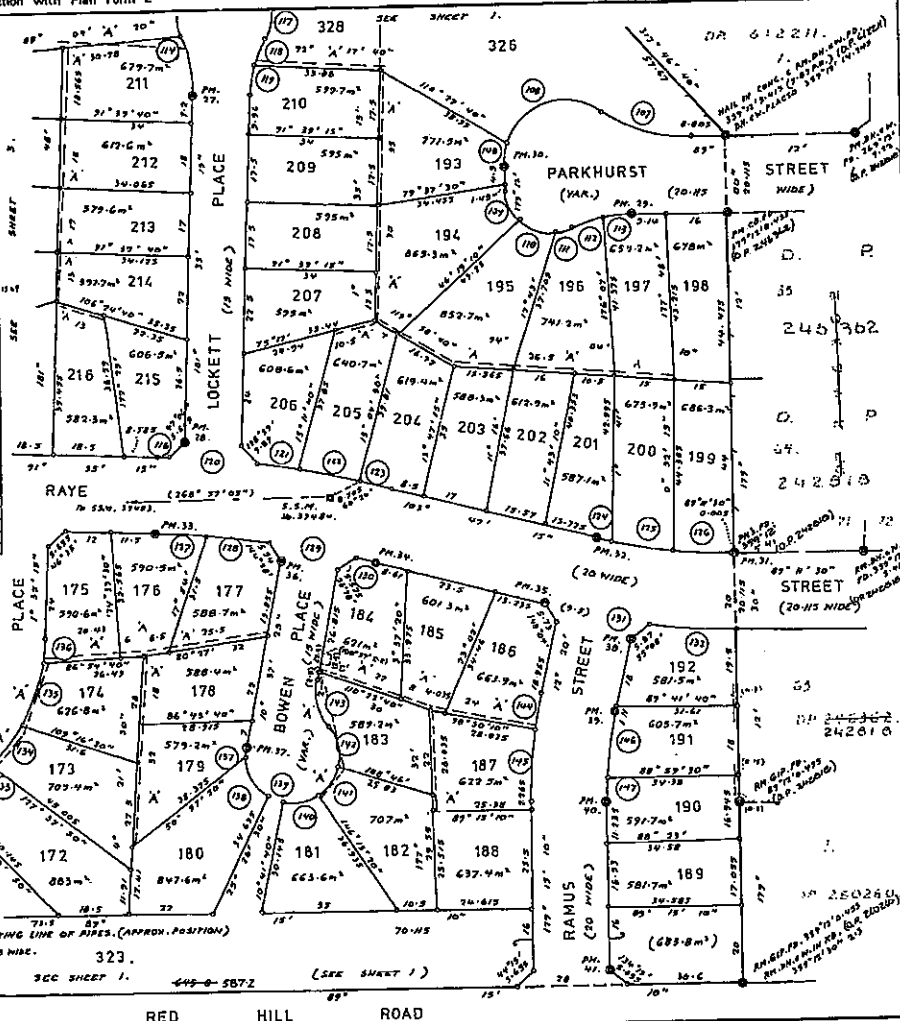

Signatures and seals only.


SURVEYOR'S REFERENCE. SÖ/804C

25th September, 1986

OFFICE USE ONLY

WARNING: CREASING OR FOLDING WILL LEAD TO REJECTION

PLAN FORM 3 To be used in conjunction with Plan Form 2

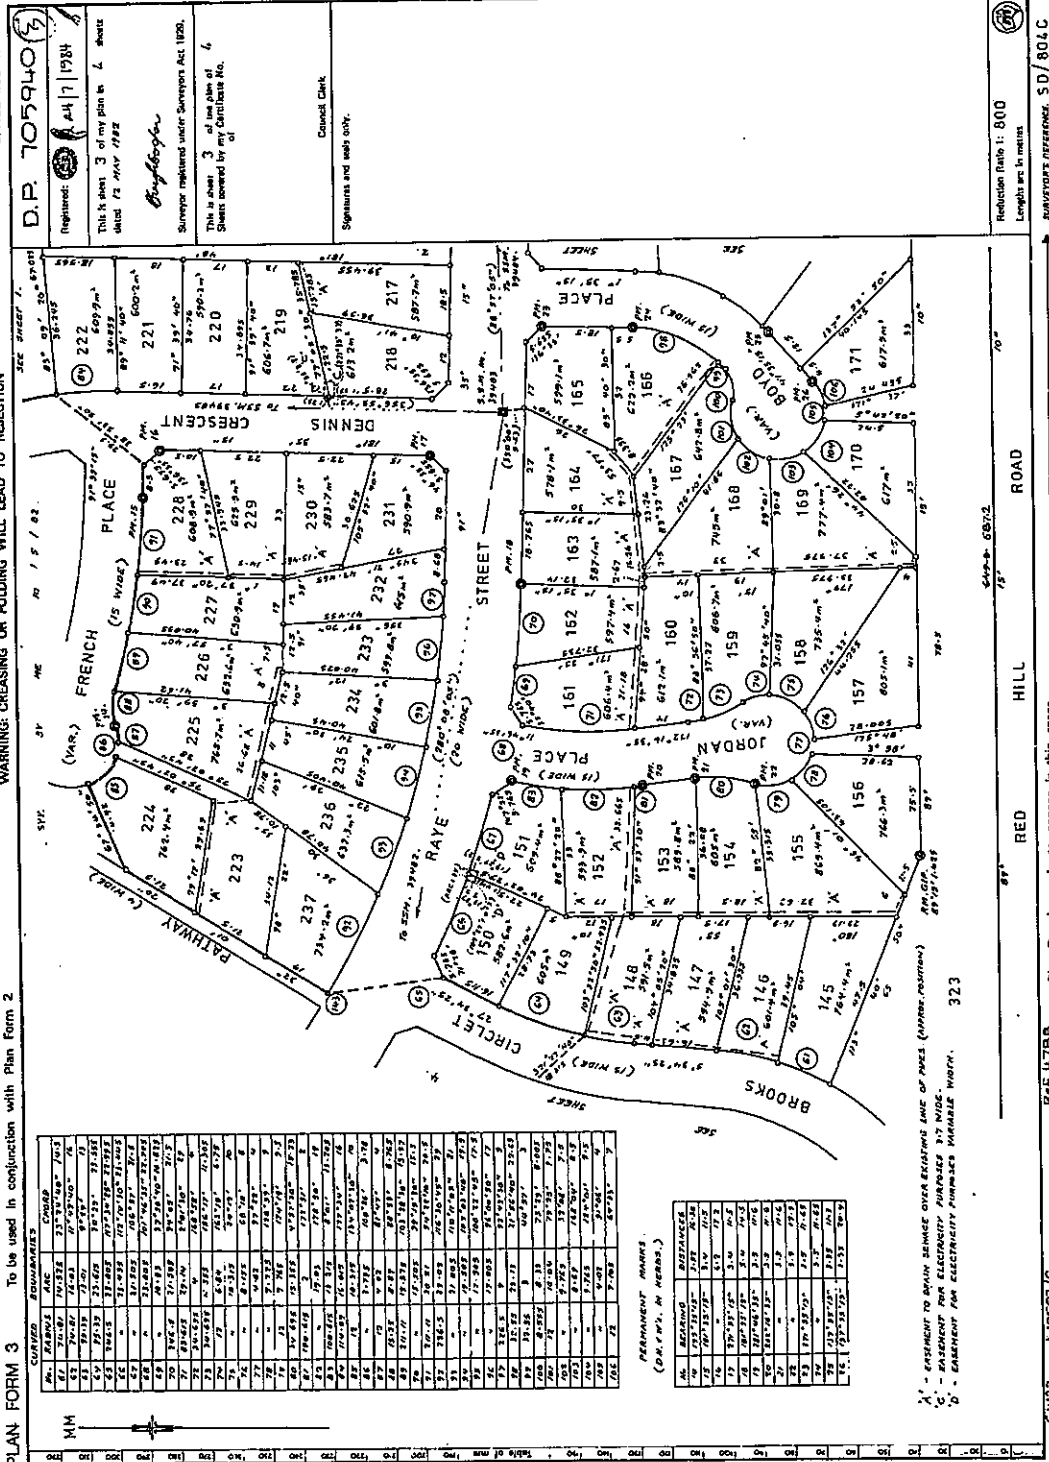


PERMANENT MARKS	
Reduction Ratio: 800


Lengths are in metres

Surveyors Reference: SD/804C

AMENDMENTS AND/OR ADDITIONS MADE ON PLAN IN THE LAND TITLES OFFICE.

This negative is a photograph made as a permanent record of a document in the custody of the Registrar General this day.

25th September, 1986

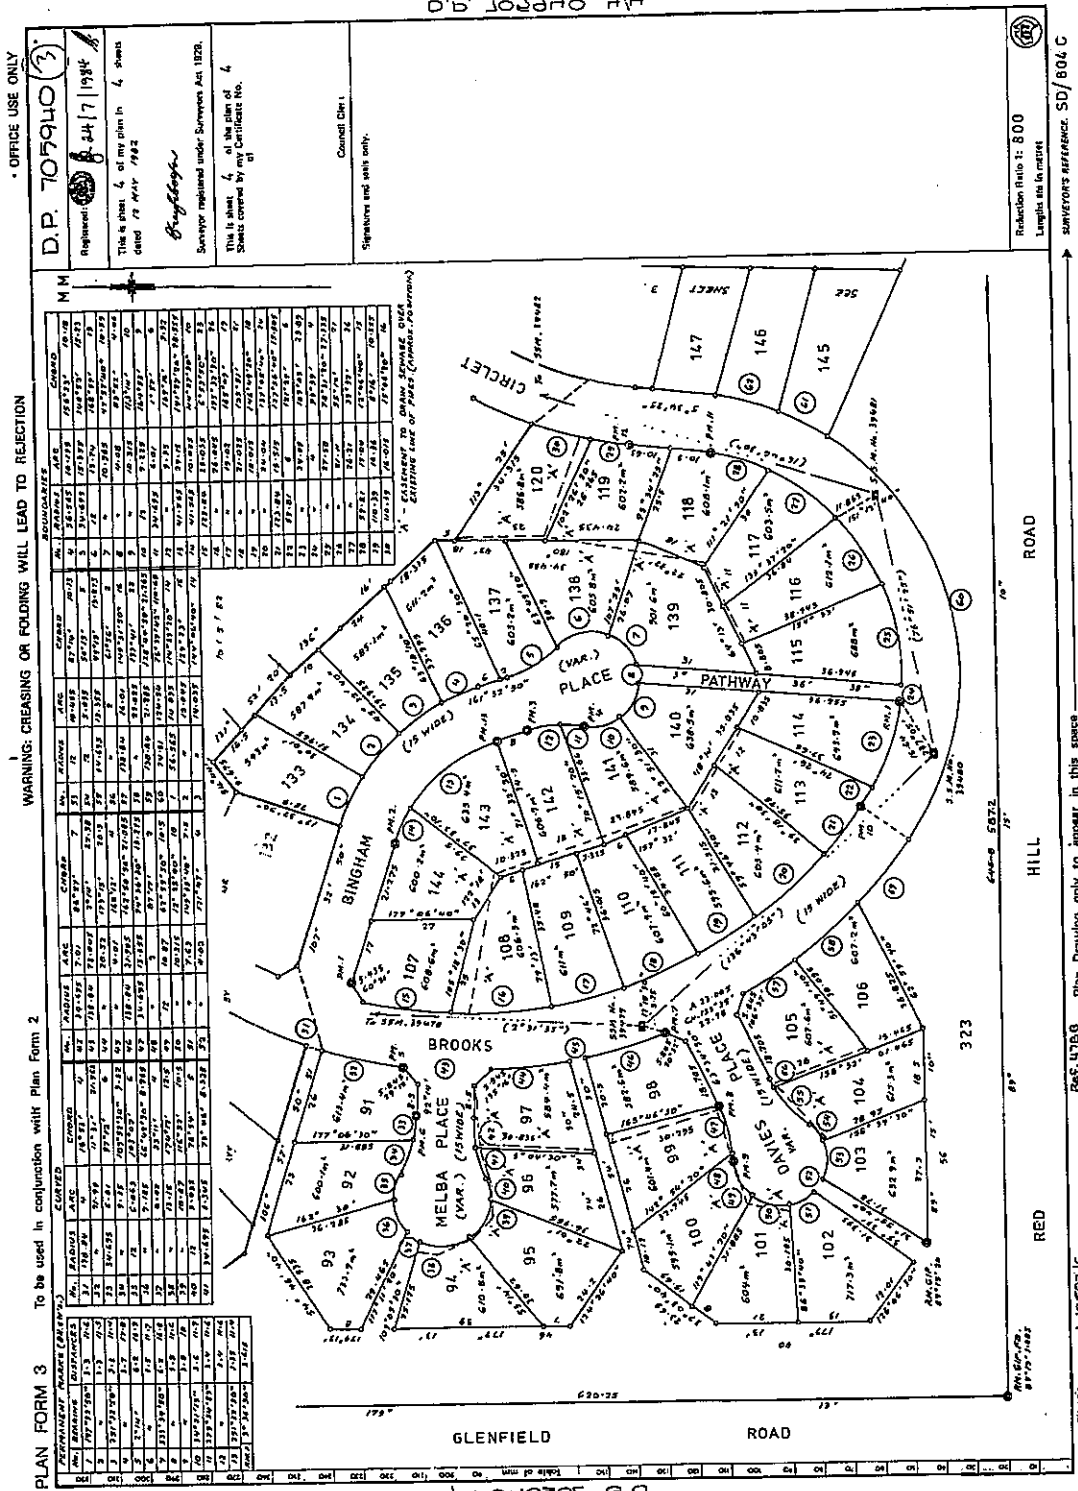


AMENDMENTS AND/OR ADDITIONS MADE ON PLAN IN THE LAND TITLES OFFICE.




This negative is a photograph made as a permanent record of a document in the custody of the Registrar General this day.

25th September, 1986

PLAN FORM 2 (A2)

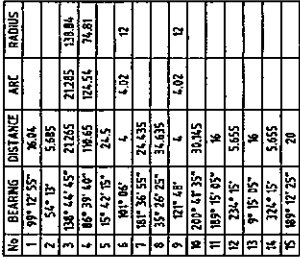

DP1187387 P

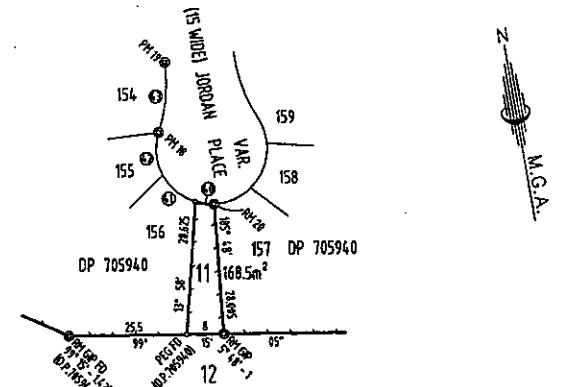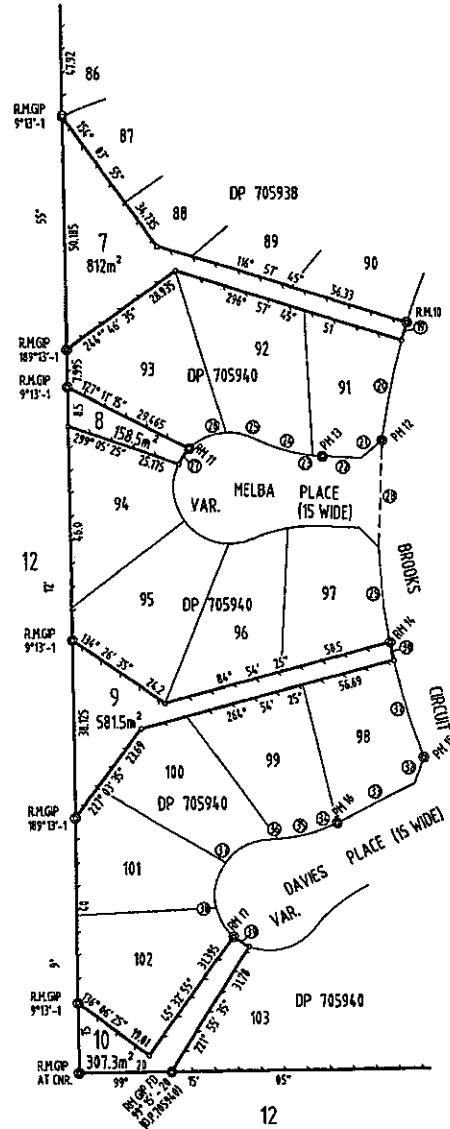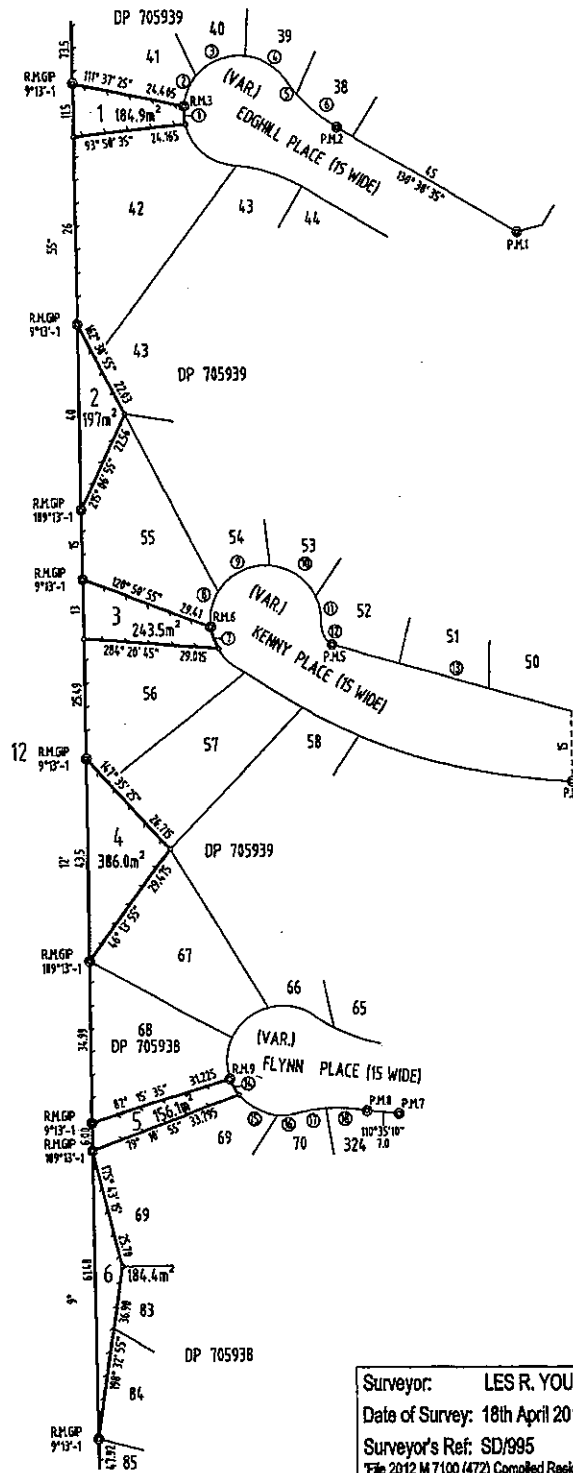



SEE SHEET 1

Surveyor: LES R. YOUNG
 Date of Survey: 18th April 2013
 Surveyor's Ref: SD/995
 File 2012 M 7100 (472) Compiled Residue

PLAN OF ACQUISITION OF LOTS 1-11
 (BEING PT. LOT 323 OF DP 705940)

LGA: WAGGA WAGGA
 Locality: TOLLAND
 Subdivision No: —
 Lengths are in metres. Reduction Ratio 1: 800

Registered
 26.7.2013

DP1187387